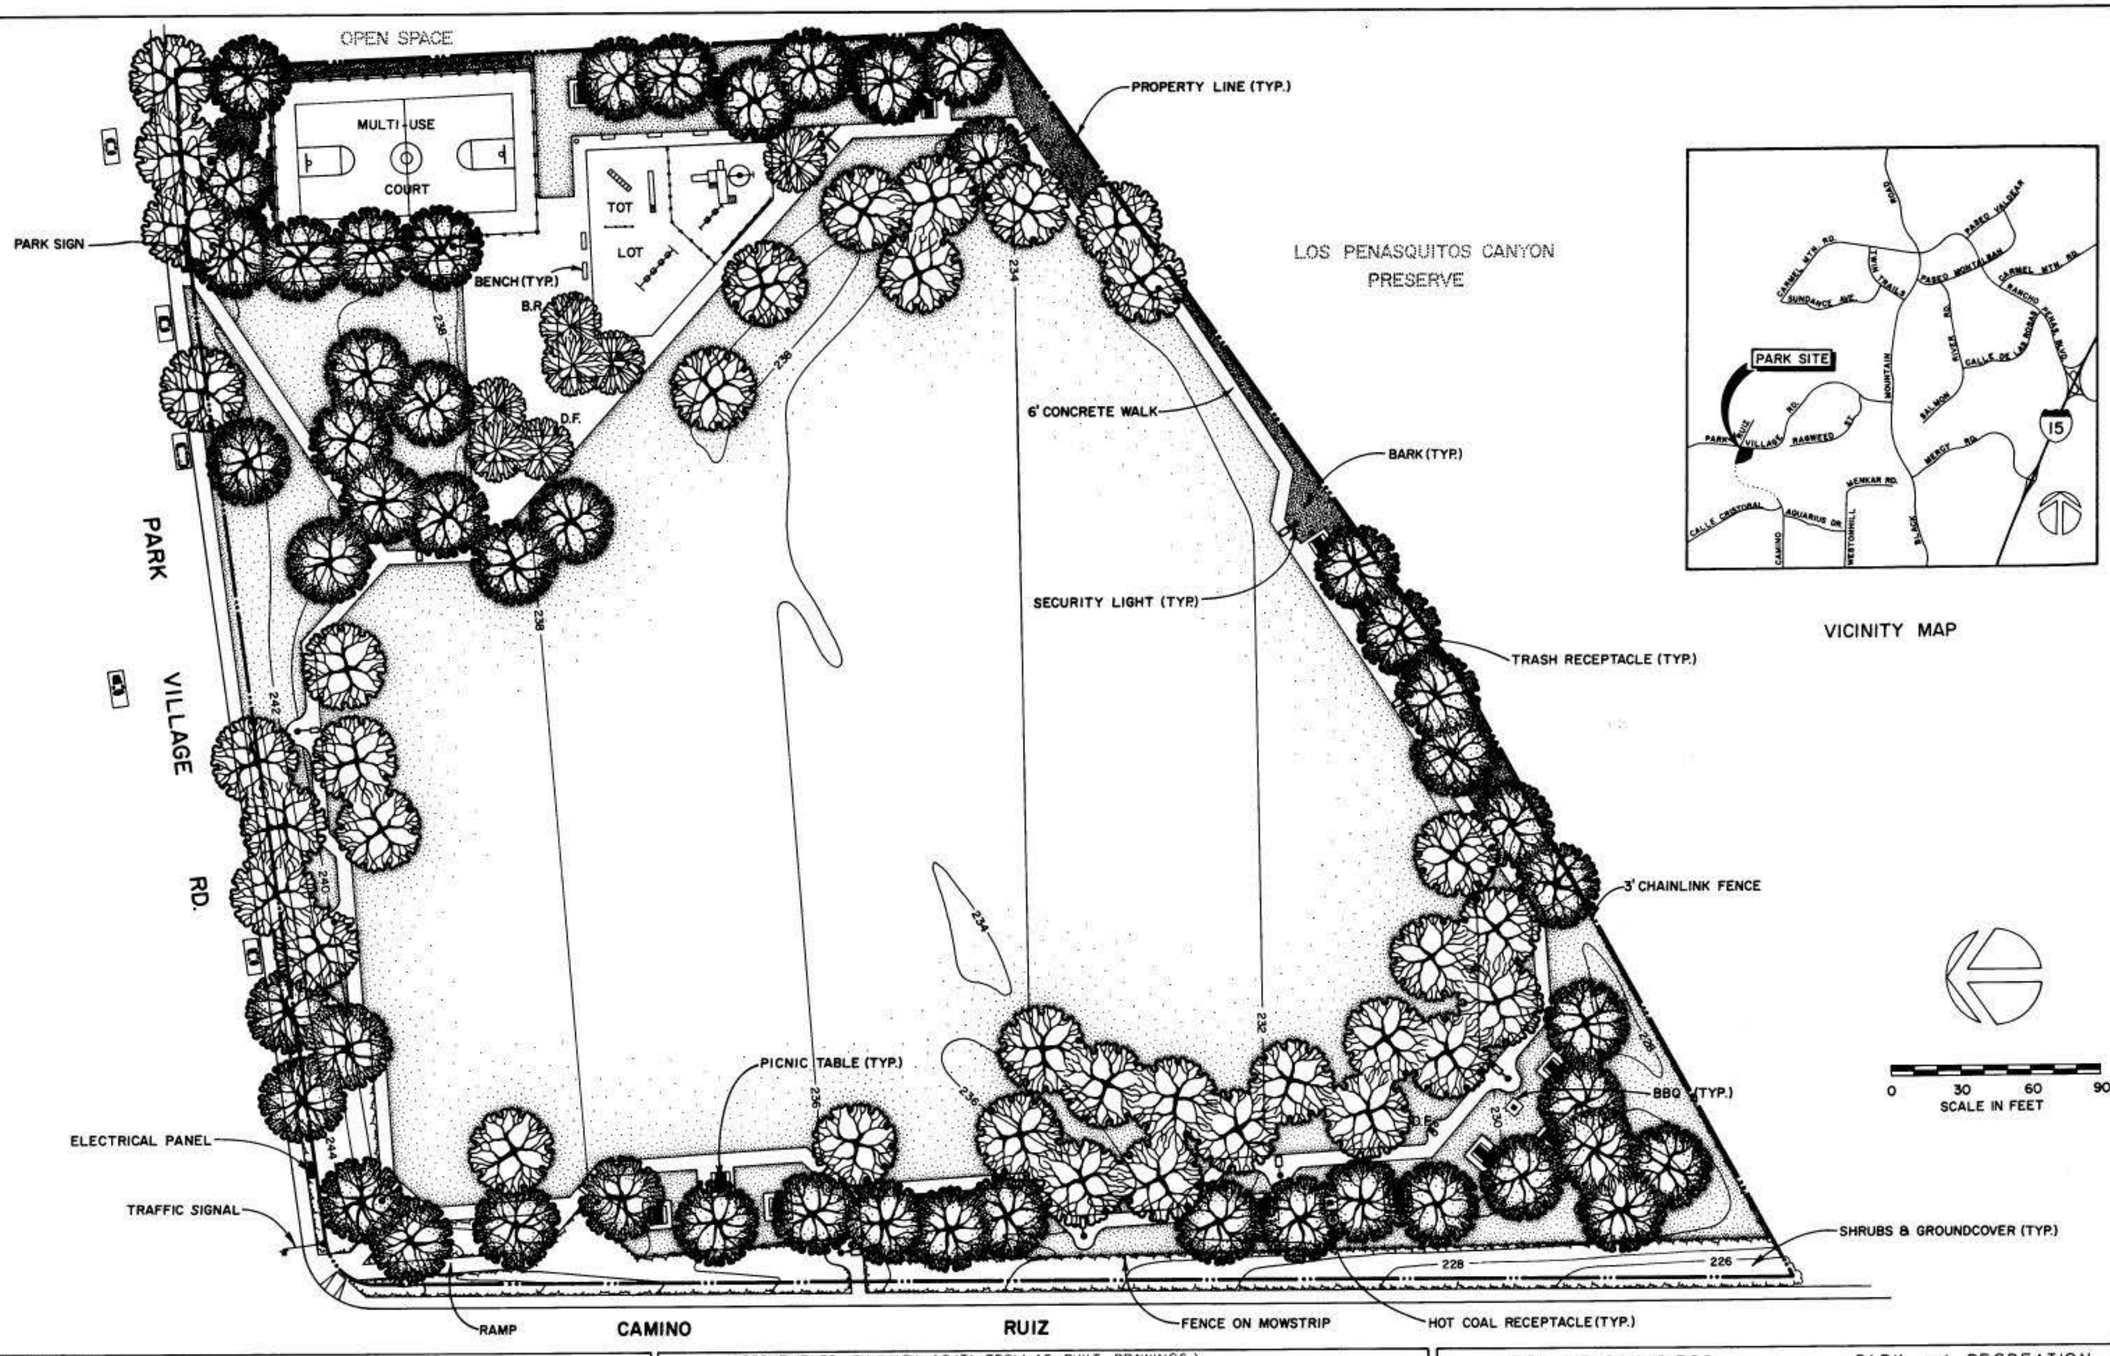

DATA LOG FOR:

DATE	ACTION	REFERENCE DOCUMENTS		
3-4-87	SITE ACQUIRED	RESO. NO. 267402	COST $	ACRES: 6.16
10-7-91	SITE DEDICATED	ORD. NO. O-17698		ACRES: 6.16
	GDP CONSULTANT HIRED	RESO. NO.	NAME LAND DESIGN OF SAN DIEGO	
3-16-89	P&R BOARD APPROVAL	PF&R APPROVAL		
5-12-92	INITIAL DEVELOPMENT	CIP NO.	JO NO. 890829	DRWG. NO. 25271-D
2-17-93	LIGHTING	CIP NO. 29-755.0	JO NO. 119678	DRWG. NO. 26486-D
		CIP NO.	JO NO.	DRWG. NO.
		CIP NO.	JO NO.	DRWG. NO.
		CIP NO.	JO NO.	DRWG. NO.
		CIP NO.	JO NO.	DRWG. NO.

IMPROVEMENTS SUMMARY (DATA FROM AS-BUILT DRAWINGS)

ITEM	QUANTITY	ITEM	QUANTITY	ITEM	QUANTITY	ITEM	QUANTITY
TOTAL SITE	6.16 AC.	PLAY AREA	4,940 SF	PAVED WALKS	28,510 SF	SECURITY LTS.	STDS.
IMPROVED AREA	6.43 AC.	MULTI PURPOSE CT.	8,094 SF	PARK ROADS	SF	BALL FIELD LTS.	STDS.
TURF	4.82 AC.	TENNIS CTS.	SF	PARKING LOT	SF	TENNIS CT. LTS.	STDS.
SHRUB BED	.47 AC.	RESTROOM	SF	" " STALLS STD.		MULTI PURPOSE CT.	STDS.
BARK	.19 AC.	REC. BLDG.	SF	" " STALLS HDCP		PICNIC TABLES	15 EA.
OTHER LANDSCAPING	AC.	POOL BLDG.	SF	COURT GAME AREA	SF	BACKSTOPS	EA.
DIRT INFIELDS	AC.	" " DECK	SF			TENNIS CTS.	EA.
BENCHES	11 EA.	" " WATER	SF	LAWN EDGING	5,060 LF	BBQS	6 EA.
DRINKING FOUNTAINS	2 EA.	TRASH RECEPTACLES	6 EA.	HOT COAL RECEPTACLES	2 EA.	BICYCLE RACKS	1 EA.
						REVISION T.R. 4/26/94	

CITY OF SAN DIEGO — PARK and RECREATION DEPARTMENT

THE GENERAL DEVELOPMENT PLAN

PENASQUITOS CREEK

NEIGHBORHOOD PARK

COUNCIL DIST. NO. 1 — COMM. PLAN AREA PENASQUITOS EAST - 33 — P.S.D. NO. 130

LAMBERT COORDINATES 282-1723 — THOMAS BROS. P. 38, D-5 & E-5