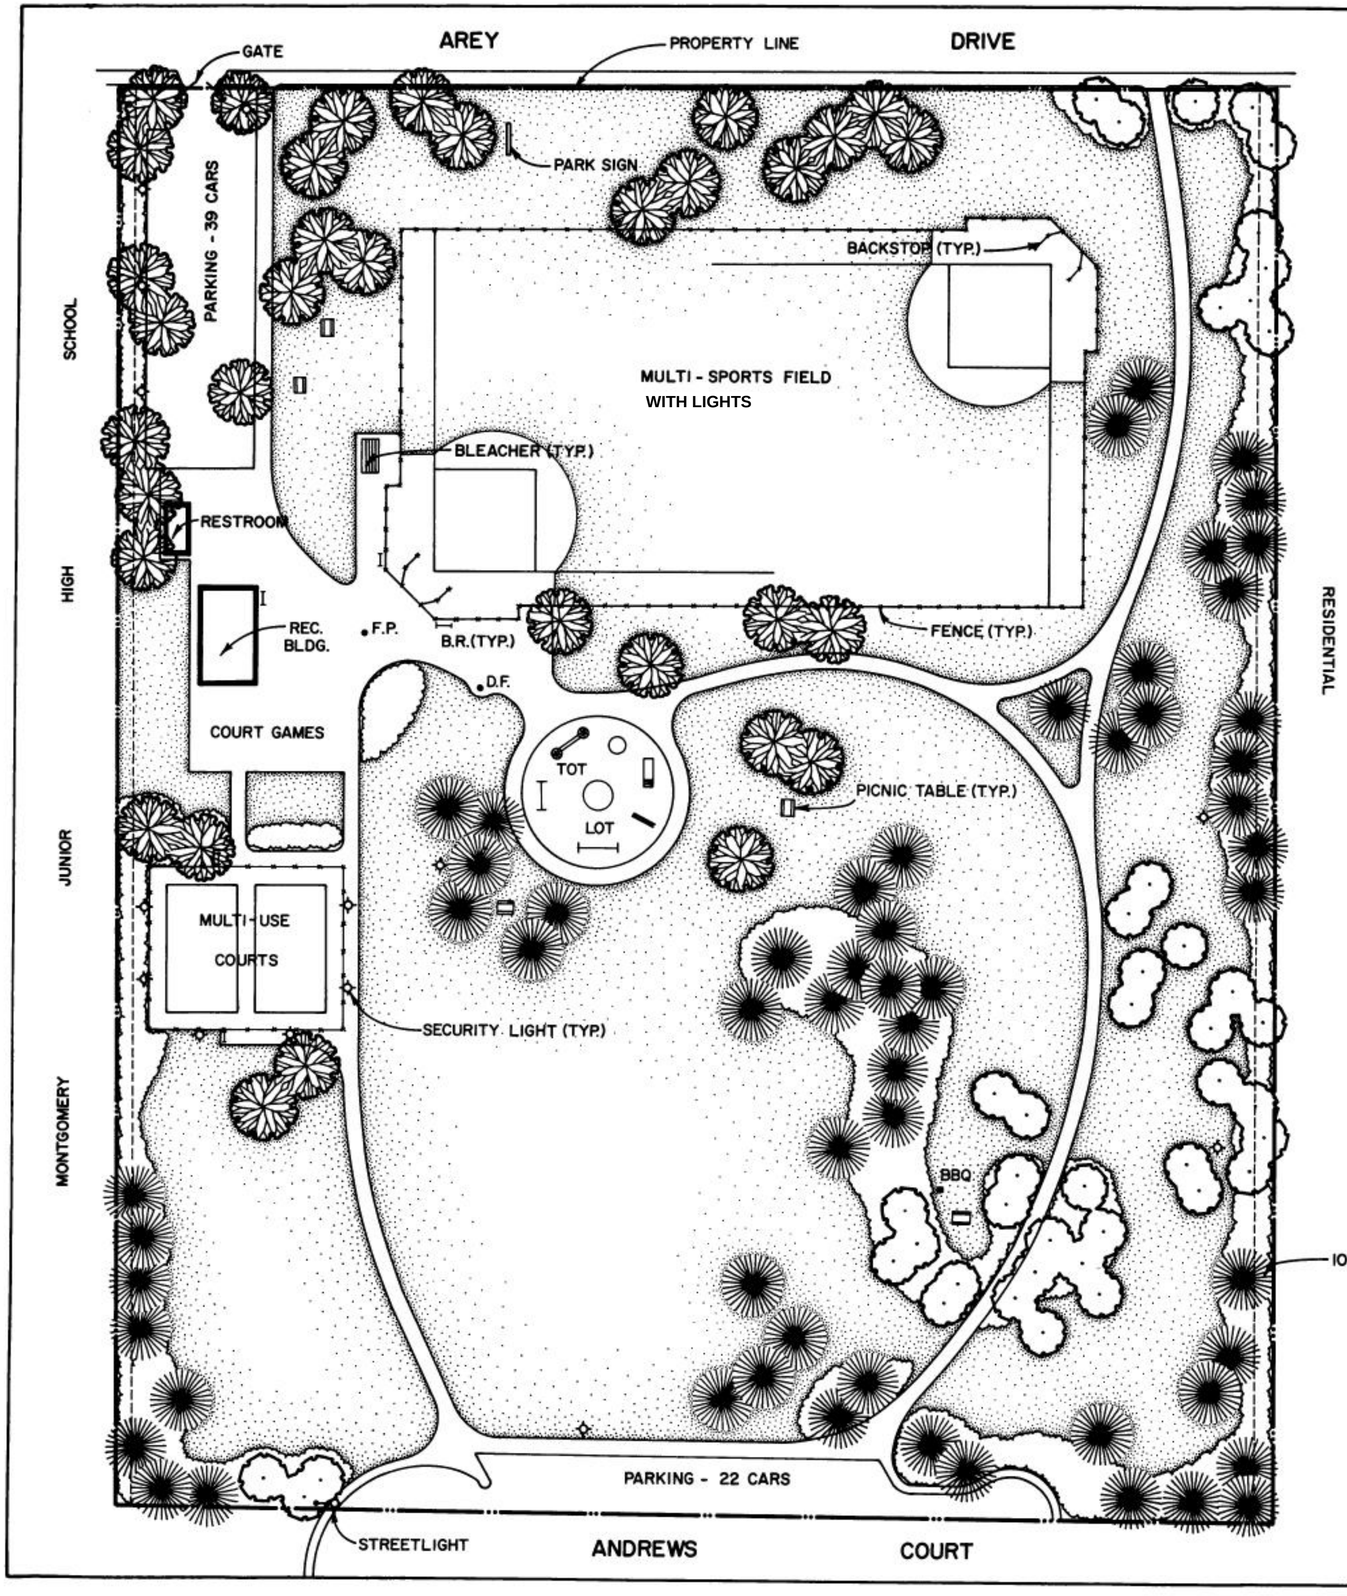

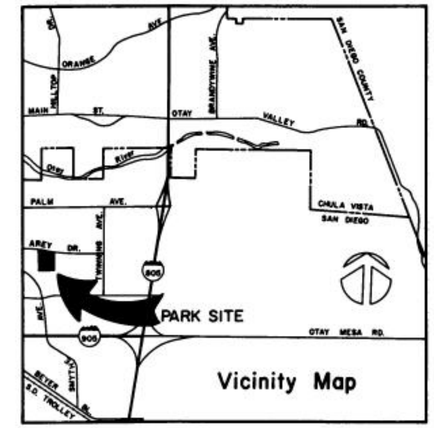

0 40 80
SCALE IN FEET

DATA LOG FOR:

DATE	ACTION	REFERENCE DOCUMENTS		
1-8-70	SITE ACQUIRED	RESO NO R-198846	COST :	ACRES: 12.97
10-10-74	SITE DEDICATED	ORD NO O-11404		ACRES: 12.97
	GDP CONSULTANT HIRED	RESO NO	NAME LARIN	
	P&R BOARD APPROVAL	PF&R APPROVAL		
1-74	INITIAL DEVELOPMENT	CIP NO 23-246	JO NO 117141	DRWG NO 15692-D
3-76	MULTI-PURPOSE CT	CIP NO 20-008	JO NO 117376	DRWG NO 16750-D
9-75	FIELD HOUSE	CIP NO 23-247	JO NO 117223	DRWG NO 16095-D
3-78	LIGHTING	CIP NO 23-618	JO NO 117548	DRWG NO 17350-D
6-82		CIP NO 29-433	JO NO 118064	DRWG NO 20043-D
		CIP NO	JO NO	DRWG NO

IMPROVEMENTS SUMMARY (DATA FROM AS-BUILT DRAWINGS)

ITEM	QUANTITY	ITEM	QUANTITY	ITEM	QUANTITY	ITEM	QUANTITY
TOTAL SITE	12.97 AC	PLAY AREA	7,072 SF	PAVED WALKS	30,373 LF	SECURITY LTS	10 STDS
IMPROVED AREA	13.19 AC	MULTI PURPOSE CT	10,830 SF	PARK ROADS	SF	BALL FIELD LTS	STDS
TURF	9.44 AC	TENNIS CTS	SF	PARKING LOT	25,232 SF	TENNIS CT LTS	STDS
SHRUB BED	1.45 AC	RESTROOM	480 SF	" " STALLS STD	61	MULTI PURPOSE CT	4 STDS
NATURAL	AC	REC BLDG	2,030 SF	" " STALLS HDCP			
OTHER LANDSCAPING	AC	POOL BLDG	SF	COURT GAME AREA	3,928 SF	BACKSTOPS	2 EA
DIRT INFIELDS	.46 AC	" " DECK	SF			TENNIS CTS	EA
		" " WATER	SF	LAWN EDGING	12,030 LF		
						REVISION T.R. 2-28-94	

CITY OF SAN DIEGO PARK and RECREATION DEPARTMENT

THE GENERAL DEVELOPMENT PLAN

SILVER WING

NEIGHBORHOOD PARK

COUNCIL DIST. NO. 8 COMM. PLAN AREA OTAY MESA - NESTOR - 28 3737 AREY DR. P.S.D. NO. 722

LAMBERT COORDINATES 150-1753 THOMAS BROS. PG. 1350, E-1 & F-1