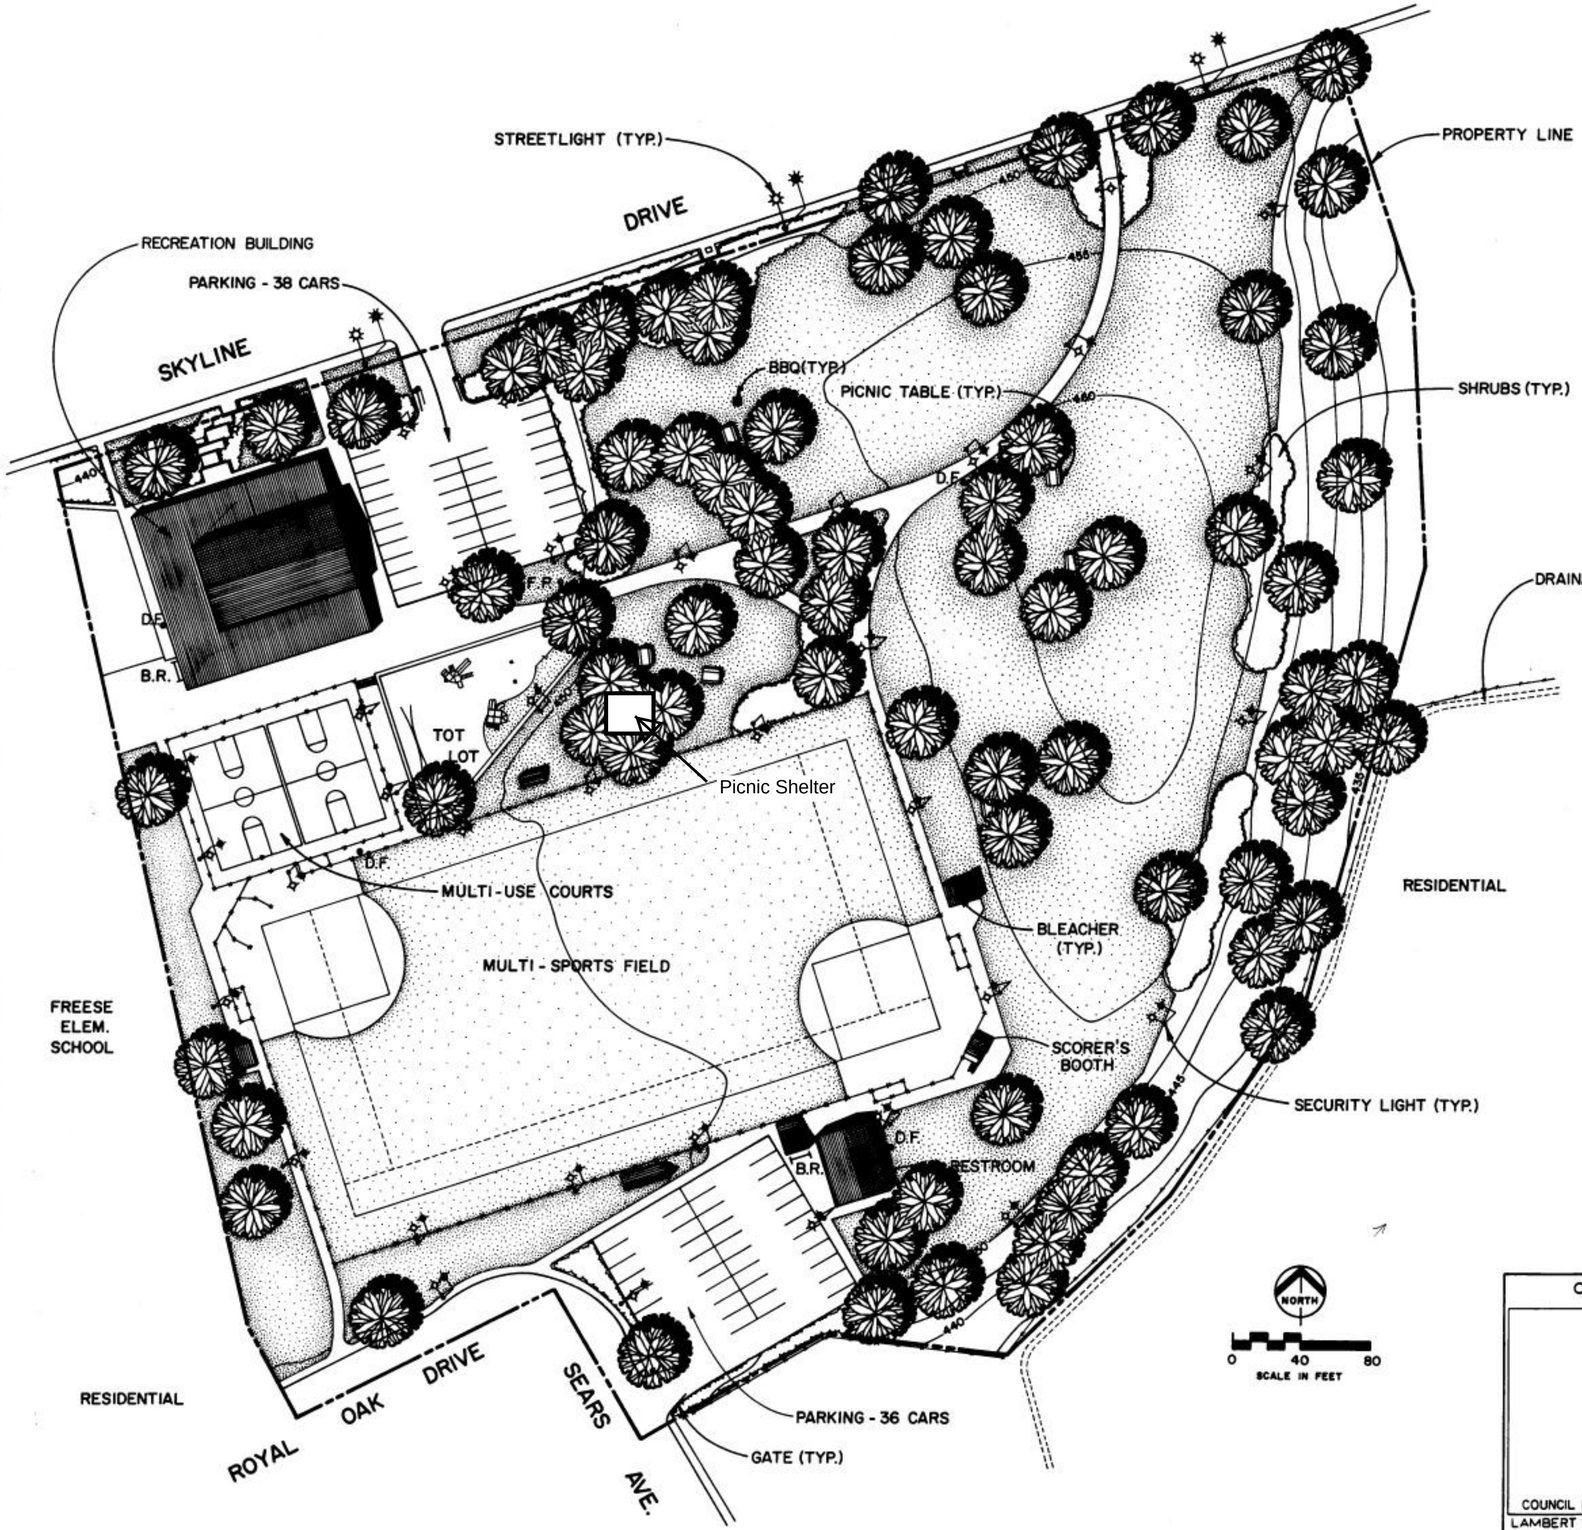

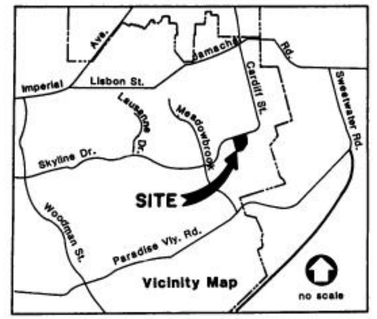

DATA LOG FOR:

DATE	ACTION	REFERENCE DOCUMENTS		
1964	SITE ACQUIRED	RESO NO R-182332	COST $	ACRES: 10.10
1975	SITE DEDICATED	ORD NO 0-11600		ACRES: 10.10
9/65	GDP CONSULTANT HIRED	RESO NO	NAME STAFF (C.N.A.)	
	P&R BOARD APPROVAL	PF & R APPROVAL		
	INITIAL DEVELOPMENT	CIP NO 17568	JO NO 17568	DRWG NO 12251-D
3-14-67	IMPROVEMENTS	CIP NO	JO NO 17568	DRWG NO 12365-D
8-8-67	PLANTING PLAN	CIP NO	JO NO 17712	DRWG NO 12782-D
3-15-68	REFRESHM'T BLDG	CIP NO	JO NO 17641	DRWG NO 12858-D
5-1-68	MOWSTRIP	CIP NO	JO NO 17773	DRWG NO 13084-D
8-4-69	BLDG. PLANS	CIP NO	JO NO 17332	DRWG NO 13356-D
7-29-75	LIGHTING	23-133	117226 & 117268	16406-D
2-21-78		23-134	117570	17372-D
6-09-94 8-10-94	SECURITY LIGHTING TOT LOT	29-771 29-777	119938 112255	26756-D 27004-D

IMPROVEMENTS SUMMARY (DATA FROM AS-BUILT DRAWINGS)

ITEM	QUANTITY	ITEM	QUANTITY	ITEM	QUANTITY	ITEM	QUANTITY
TOTAL SITE	10.10 AC	PLAY AREA	7,680 SF	PAVED WALKS	23,565 SF	SECURITY LTS	19 STDS
IMPROVED AREA	10.51 AC	MULTI PURPOSE CT	10,602 SF	PARK ROADS	SF	BALL FIELD LTS	12 STDS
TURF	.28 AC	TENNIS CTS	SF	PARKING LOT	26,996 SF	TENNIS CT LTS	STDS
SHRUB BED	.56 AC	RESTROOM	756 SF	" " STALLS STD	74	MULTI PURPOSE CT	4 STDS
NATURAL	AC	REC. BLDG	10,800 SF	" " STALLS HOCP			
OTHER LANDSCAPING	1.37 AC	POOL BLDG	SF	COURT GAME AREA	5,400 SF	BACKSTOPS	2 EA
DIRT INFIELDS	.33 AC	" " DECK	SF			TENNIS CTS	EA
		" " WATER	SF	LAWN EDGING	5,690 LF		
						REVISION	T.R. 9/22/94

CITY OF SAN DIEGO PARK and RECREATION DEPARTMENT

THE GENERAL DEVELOPMENT PLAN

SKYLINE

COMMUNITY PARK

COUNCIL DIST. NO. 4 COMM. PLAN AREA SKYLINE/PARADISE HILLS - 39 P.S.D. NO. 690

LAMBERT COORDINATES 196-1761 THOMAS BROS PG. 1290, H-4 8285 SKYLINE DR.