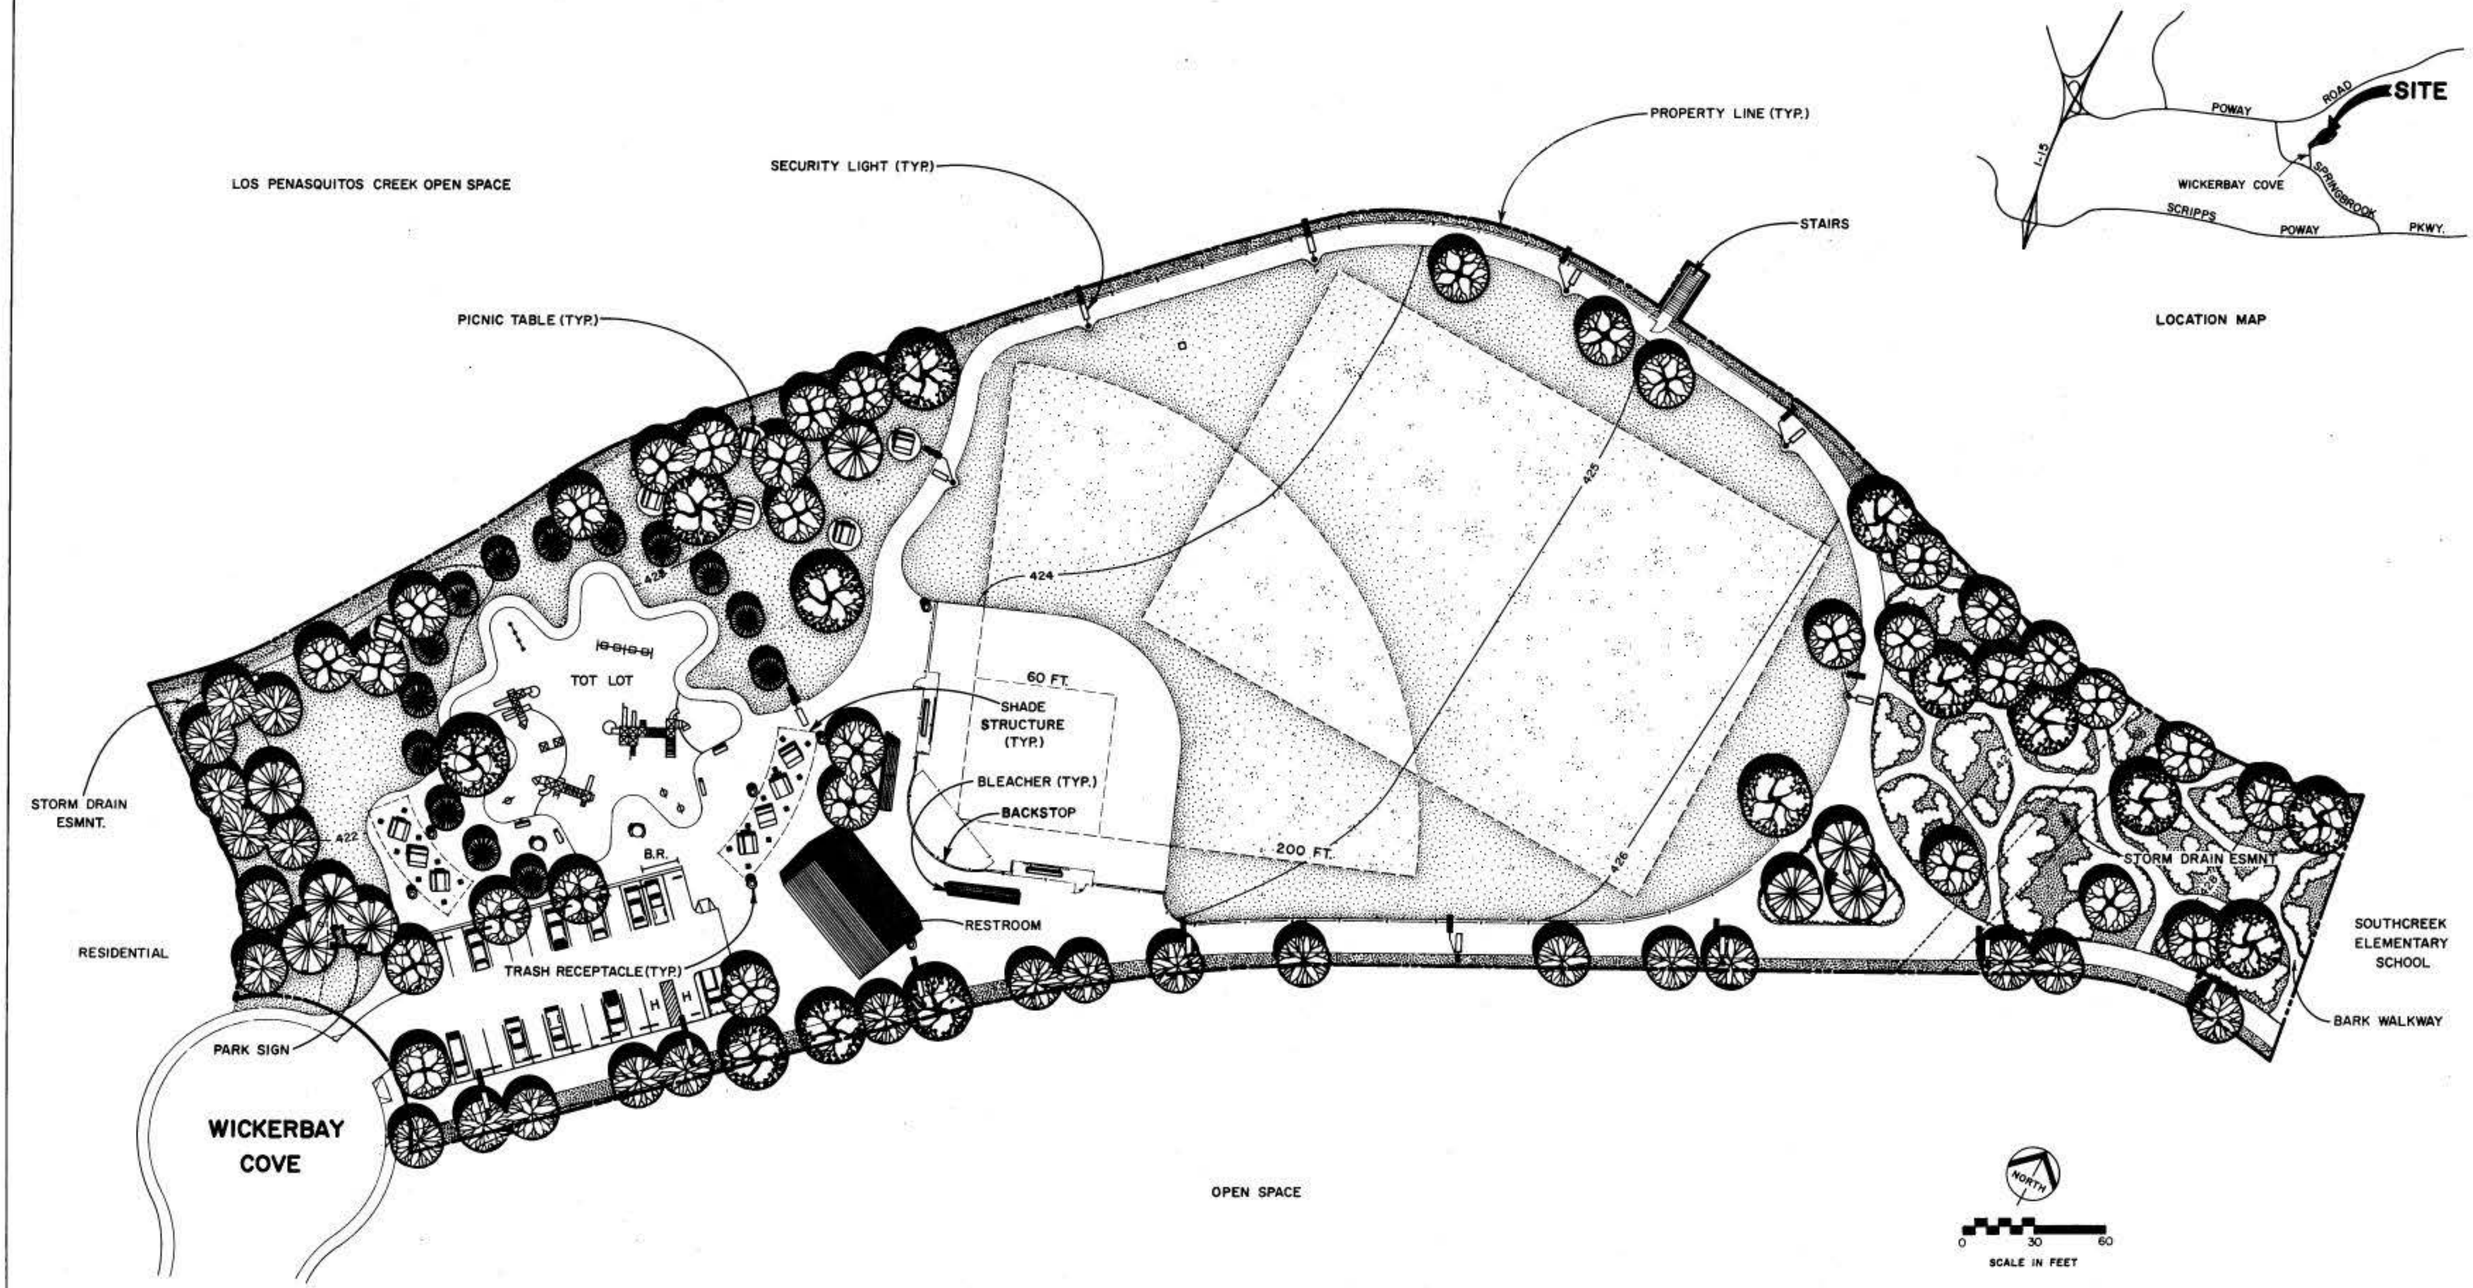

DATA LOG FOR:

DATE	ACTION	REFERENCE DOCUMENTS		
	SITE ACQUIRED	RESO NO	COST #	ACRES 5.06
	SITE DEDICATED	ORD NO		ACRES 5.06
	GDP CONSULTANT HIRED	RESO NO BY PARDEE	NAME KTU&A	
7-94	P&R BOARD APPROVAL	PF&R APPROVAL		
	INITIAL DEVELOPMENT	CIP NO 29-804.0	JO NO 950117	DRWG NO 27740-D
		CIP NO	JO NO	DRWG NO
		CIP NO	JO NO	DRWG NO
		CIP NO	JO NO	DRWG NO
		CIP NO	JO NO	DRWG NO
		CIP NO	JO NO	DRWG NO

IMPROVEMENTS SUMMARY (DATA FROM AS-BUILT DRAWINGS)

ITEM	QUANTITY	ITEM	QUANTITY	ITEM	QUANTITY	ITEM	QUANTITY
TOTAL SITE	5.06 AC	PLAY AREA	8,424 SF	PAVED WALKS	42,373 SF	SECURITY LTS	15 STDS
IMPROVED AREA	5.09 AC	MULTI PURPOSE CT	SF	PARK ROADS	SF	BALL FIELD LTS	STDS
TURF	2.63 AC	TENNIS CTS	SF	PARKING LOT	8,433 SF	TENNIS CT LTS	STDS
SHRUB BED	.07 AC	RESTROOM	1,820 SF	" " STALLS STD	23	MULTI PURPOSE CT	STDS
NATURAL	.20 AC	REC BLDG	SF	" " STALLS HDCP	2		
OTHER LANDSCAPING	.53 AC	POOL BLDG	SF	COURT GAME AREA	SF	BACKSTOPS	1 EA
DIRT INFIELDS	.26 AC	" " DECK	SF			TENNIS CTS	EA
PICNIC TABLES	15 EA	" " WATER	SF	LAWN EDGING	2,364 LF	BENCHES	4 EA
TRASH RECEPTACLES	7 EA						
						REVISION T.R. 4/2/97	

CITY OF SAN DIEGO — PARK and RECREATION DEPARTMENT

THE GENERAL DEVELOPMENT PLAN

SOUTH CREEK

NEIGHBORHOOD PARK

COUNCIL DIST NO. 5 | COMM PLAN AREA SABRE SPRINGS | 12245 WICKERBAY COVE | PSD NO 114

LAMBERT COORDINATES 282-1745 | THOMAS BROS. PG. 1190, A-6