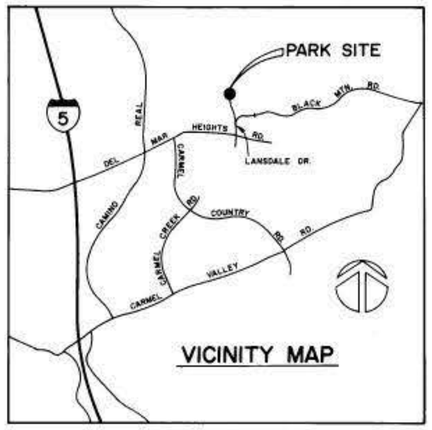

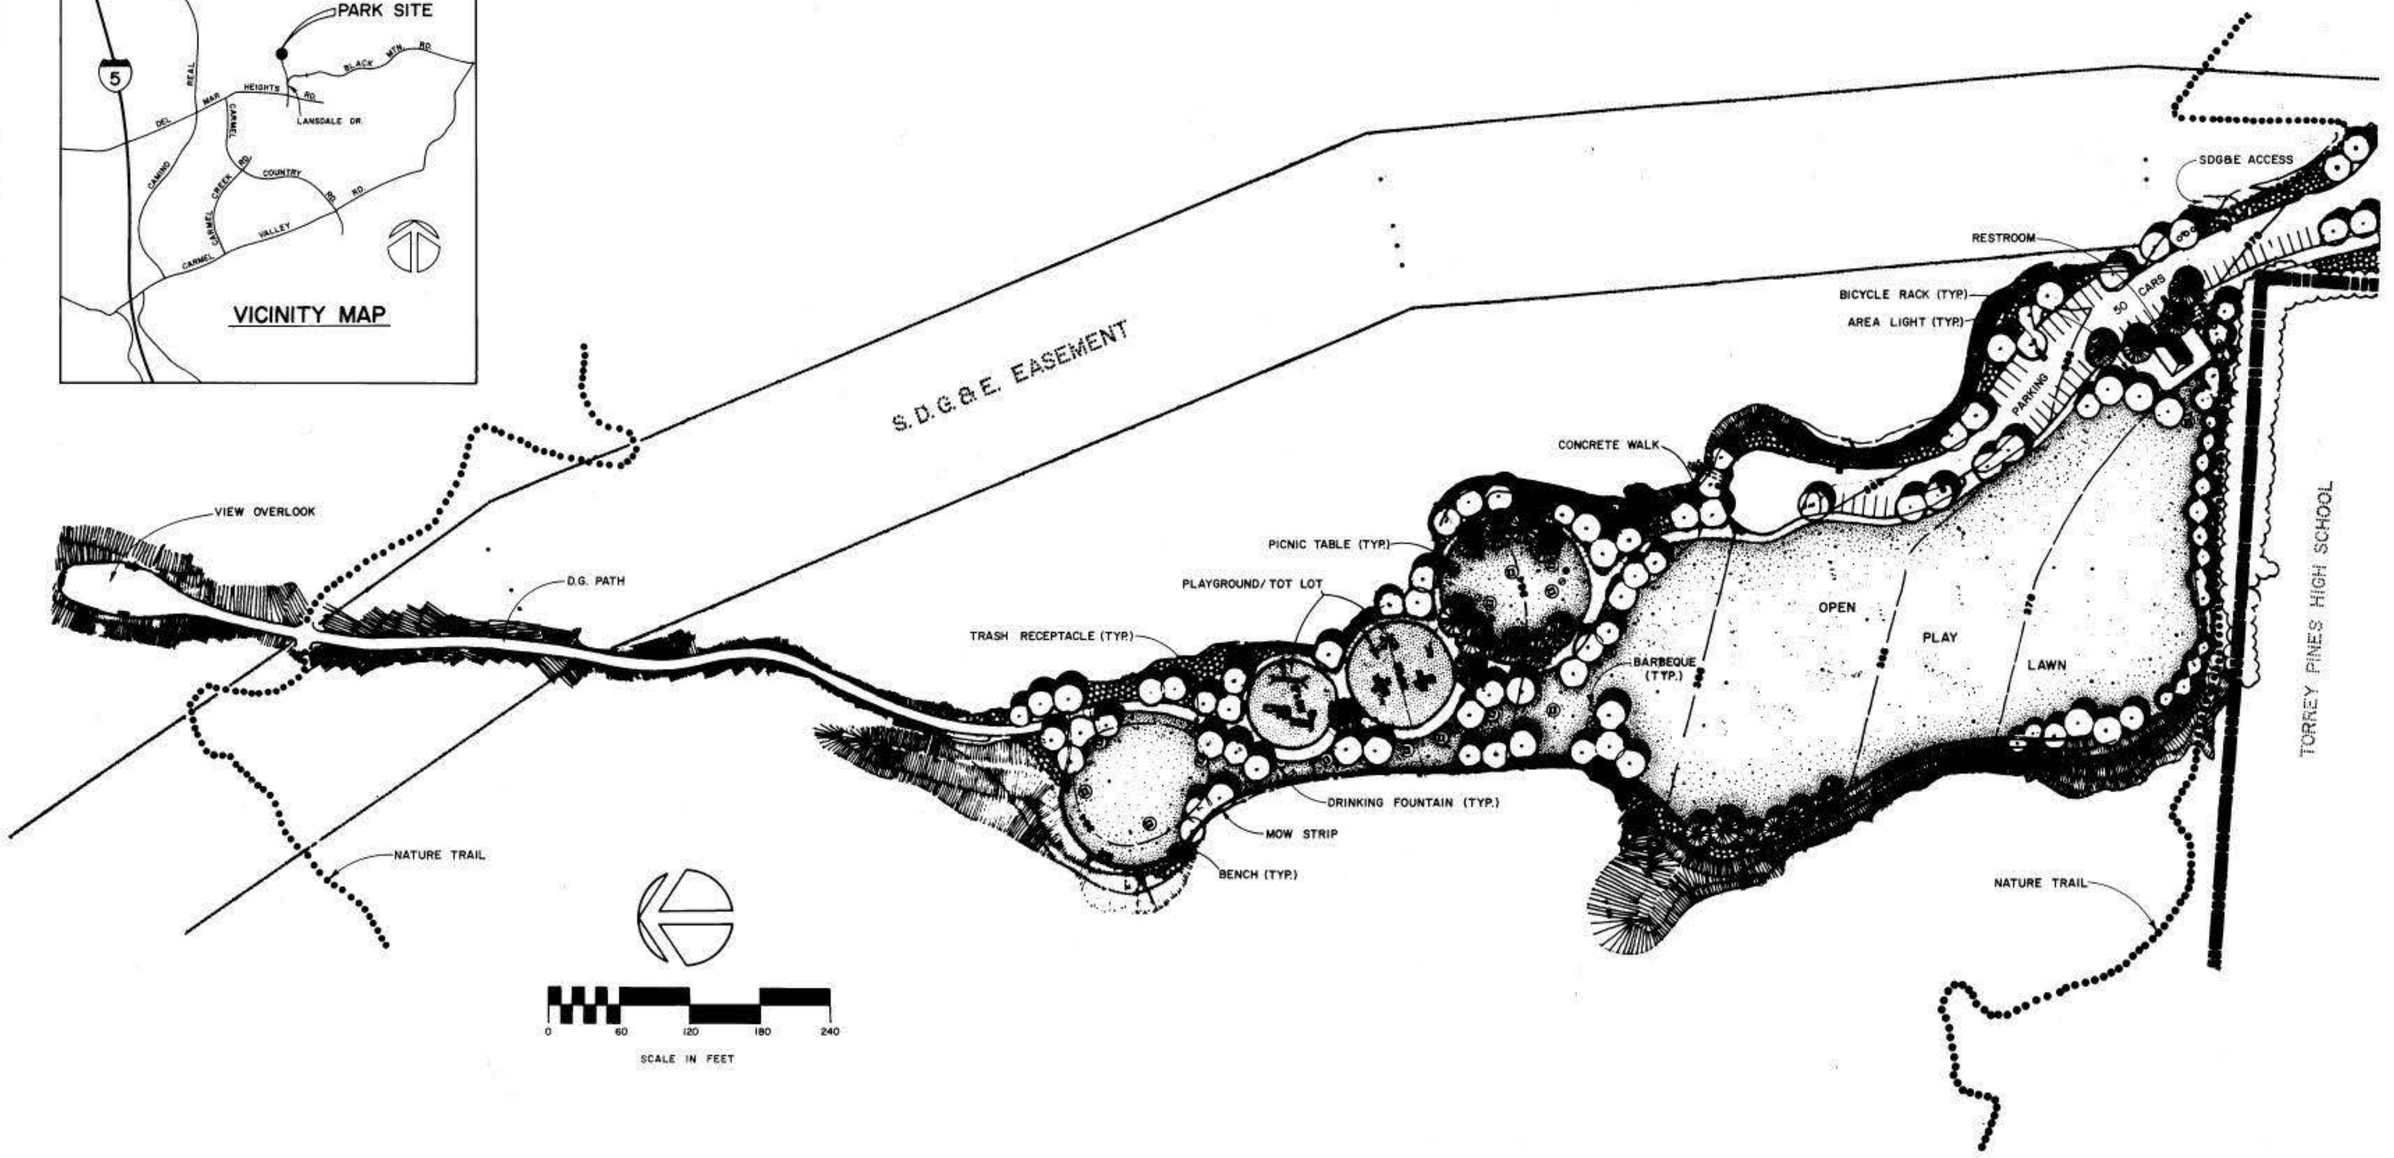

DATA LOG FOR:

DATE	ACTION	REFERENCE DOCUMENTS		
	SITE ACQUIRED	RESO. NO.	COST $	ACRES:
	SITE DEDICATED	ORD. NO.		ACRES:
	GDP CONSULTANT HIRED	RESO. NO.	NAME	
	P & R. BOARD APPROVAL	PF & R. APPROVAL		
1/12/90	INITIAL DEVELOPMENT		JO. NO. 880970	DRWG. NO. 25039-D
			JO. NO.	DRWG. NO.
			JO. NO.	DRWG. NO.
			JO. NO.	DRWG. NO.
			JO. NO.	DRWG. NO.
			JO. NO.	DRWG. NO.

IMPROVEMENTS SUMMARY (DATA FROM AS-BUILT DRAWINGS)

ITEM	QUANTITY	ITEM	QUANTITY	ITEM	QUANTITY	ITEM	QUANTITY
TOTAL SITE	AC.	PLAY AREA	S.F.	PAVED WALKS	S.F.	SECURITY LTS	STDS.
IMPROVED AREA	AC.	MULTI PURPOSE CT	S.F.	PARK ROADS	S.F.	BALL FIELD LTS	STDS.
TURF	AC.	TENNIS CTS	S.F.	PARKING LOT	S.F.	TENNIS CT. LTS	STDS.
SHRUB BED	AC.	RESTROOM	S.F.	" " STALLS STD.		MULTI PURPOSE CT.	STDS.
NATURAL	AC.	REC. BLDG	S.F.	" " STALLS HDCP			
OTHER LANDSCAPING	AC.	POOL BLDG	S.F.	COURT GAME AREA	S.F.	BACKSTOPS	EA.
DIRT INFIELDS	AC.	" " DECK	S.F.			TENNIS CTS.	EA.
		" " WATER	S.F.	LAWN EDGING	L.F.		
						REVISION T.R. 4-14-89	

CITY OF SAN DIEGO PARK and RECREATION DEPARTMENT

THE GENERAL DEVELOPMENT PLAN

TORREY HIGHLANDS
(OPEN SPACE PARK)

COUNCIL DIST. NO. 1 COMM. PLAN AREA NORTH CITY WEST 24 P.S.D. NO. 190

LAMBERT COORDINATES 290-1701 THOMAS BROS. PG. 34 D-2