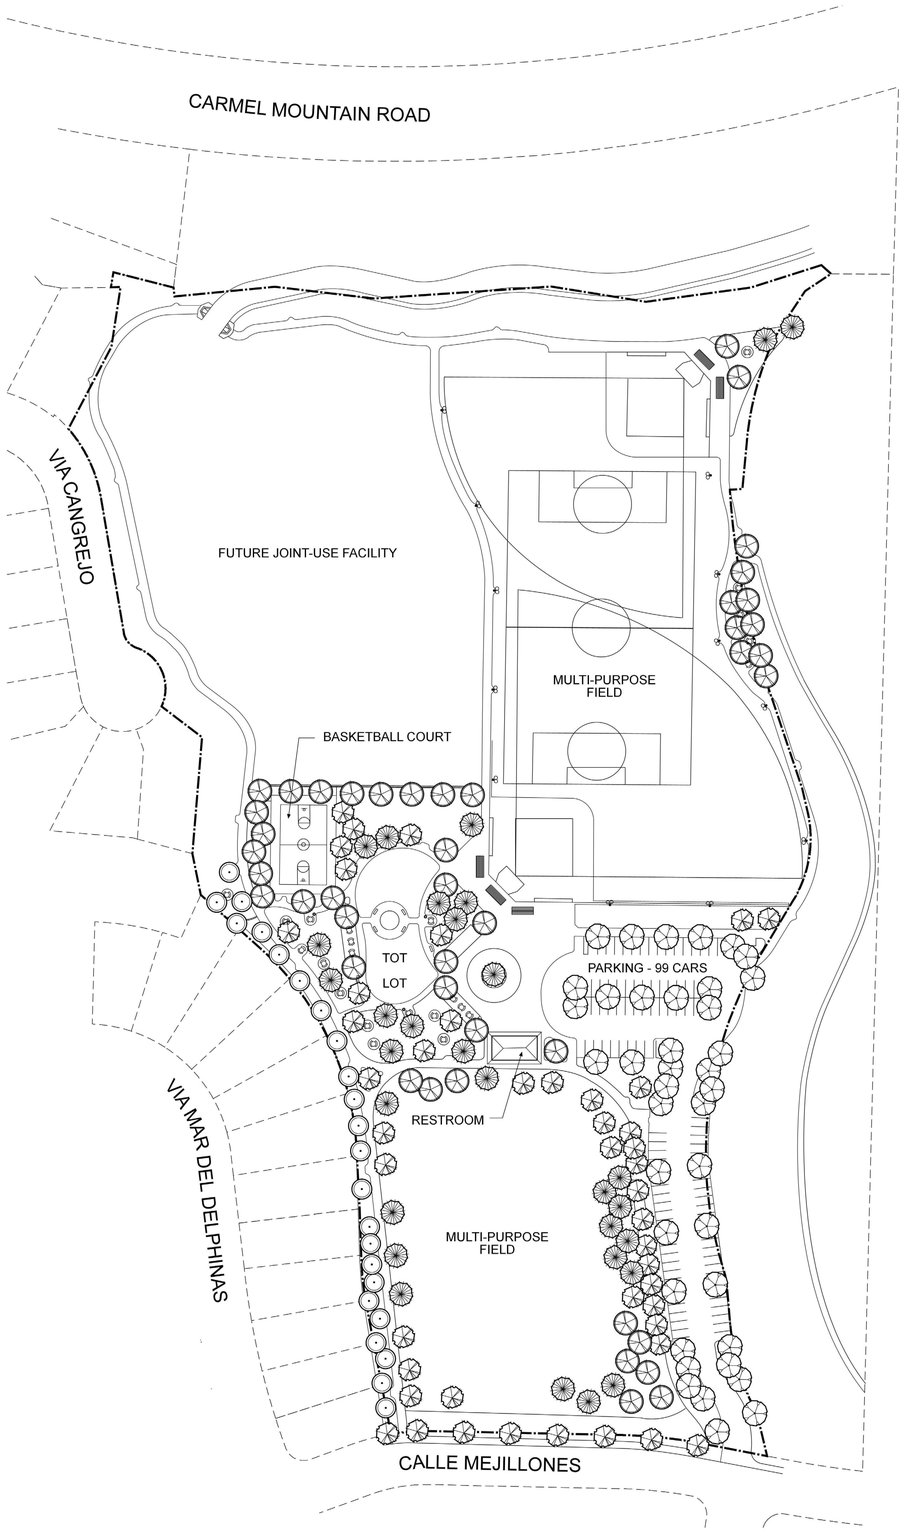

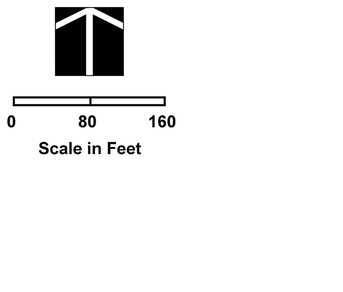

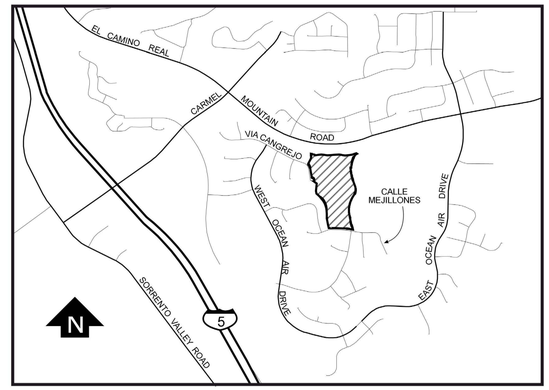

LOCATION MAP

COUNCIL DISTRICT: 1

COMMUNITY PLAN AREA: TORREY HILLS

DATE	ACTION	REFERENCE DOCUMENTS		
1-04-01	SITE ACQUIRED	RESO. NO.	COST $ 0.00 (Donation)	ACRES: 15.00
	SITE DEDICATED	ORD. NO.		ACRES:
	GDP CONSULTANT HIRED	RESO. NO.	NAME: Crosby, Mead, Denton & Associates	
	P&R BOARD APPROVAL	PF&R APPROVAL	DATE:	
12-20-01	INITIAL DEVELOPMENT	CIP NO.	J.O. NO. 981140	DRWG. NO. 29681-D
		CIP NO.	J.O. NO.	DRWG. NO.
		CIP NO.	J.O. NO.	DRWG. NO.
		CIP NO.	J.O. NO.	DRWG. NO.
		CIP NO.	J.O. NO.	DRWG. NO.
		CIP NO.	J.O. NO.	DRWG. NO.
		CIP NO.	J.O. NO.	DRWG. NO.

IMPROVEMENTS SUMMARY (DATA FROM AS-BUILT DRAWINGS)

ITEM	QUANTITY	ITEM	QUANTITY	ITEM	QUANTITY	ITEM	QUANTITY
TOTAL SITE	15.00 AC.	TOT LOT	9,806 SF	PAVED WALKS	63,600 SF	SECURITY LTS.	STDS.
IMPROVED AREA	AC.	MULTI PURPOSE CT.	7,336 SF	PARK ROADS	SF	BALLFIELD LTS.	STDS.
TURF	6.49 AC.	TENNIS CTS.	SF	PARKING LOT	42,798 SF	TENNIS COURT LTS.	STDS.
SHRUB BED	1.51 AC.	RESTROOM	1,958 SF	PARKING STALLS STANDARD		MULTI-PURPOSE CT.	STDS.
NATURAL	AC.	REC. BLDG.	SF	PARKING STALLS DISABLED		BACKSTOPS	EA.
D.G. PAVING	AC.	POOL BLDG.	SF	COURT GAME AREA	SF	BENCHES	EA.
DIRT INFIELDS	.53 AC.	POOL DECK	SF	LAWN EDGING	LF	PICNIC TABLES	EA.
JOINT USE	3.59 AC.	POOL WATER	SF			TRASH RECEPTACLES	EA.
						REVISION	11/04/08 T.R.

CITY OF SAN DIEGO PARK AND RECREATION DEPARTMENT

THE GENERAL DEVELOPMENT PLAN

Torrey Hills

NEIGHBORHOOD PARK

4262 CALLE MEJILLONES

PSD

LAMBERT COORDINATES: **274-1699**

THOMAS BROTHERS PAGE: **1208, B-3**

190