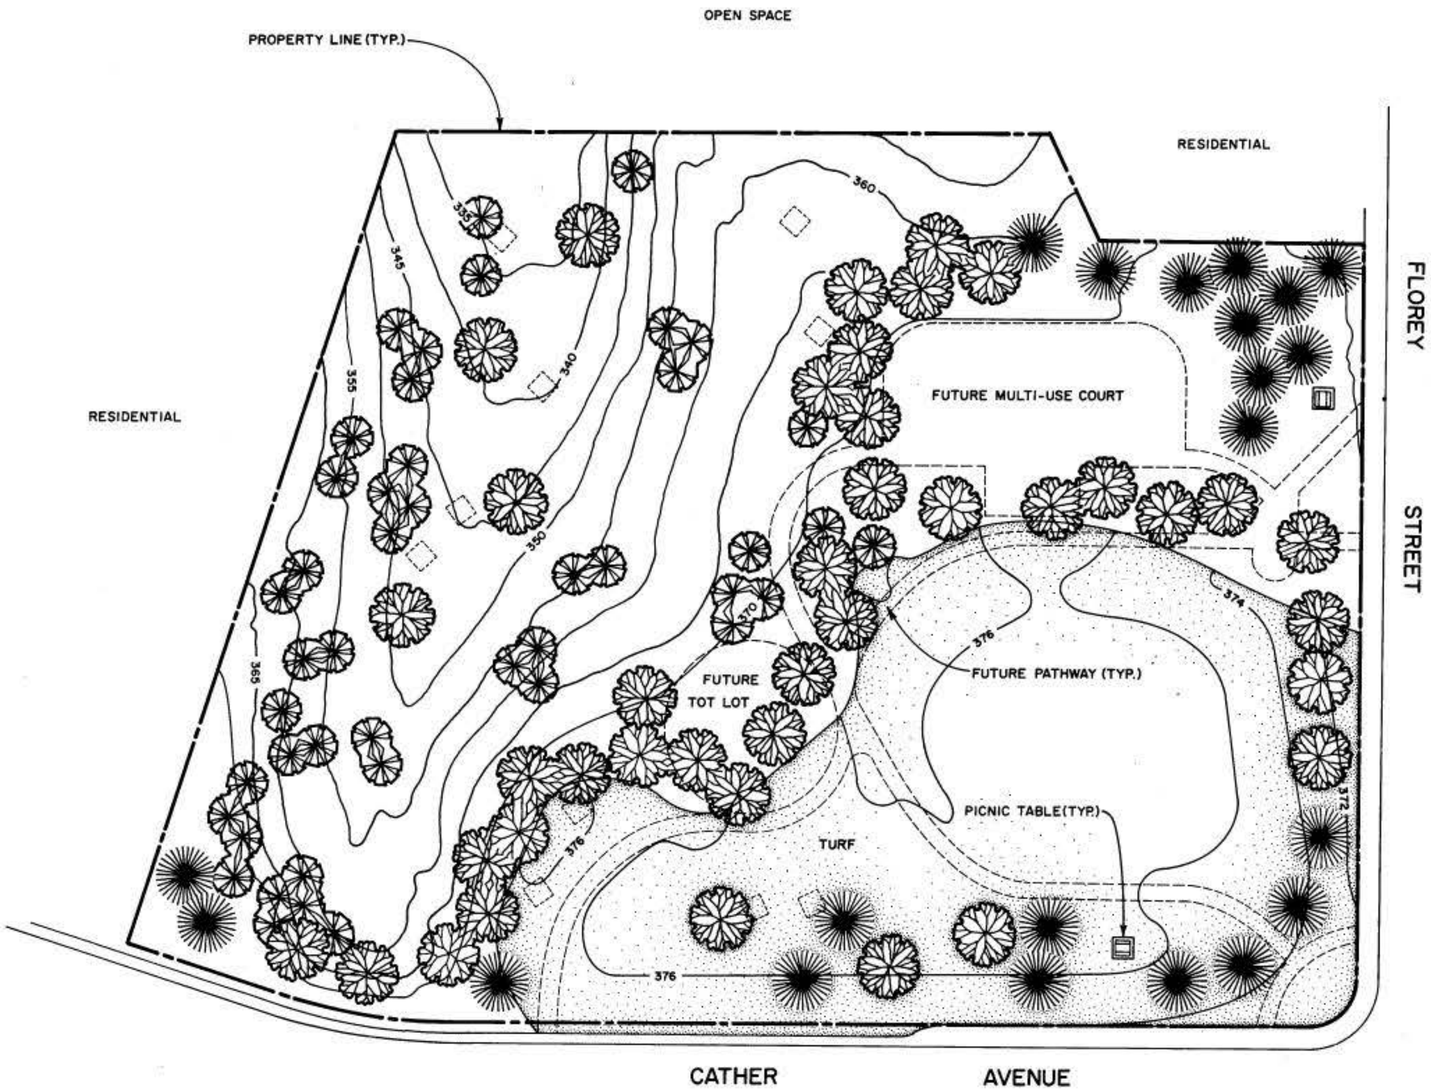

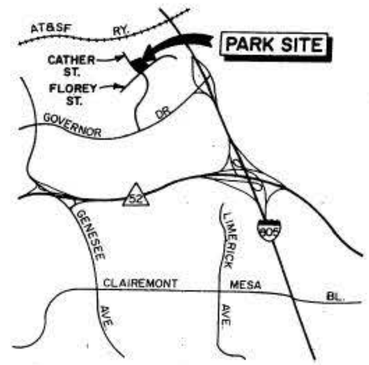

VICINITY MAP

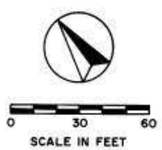

DATA LOG FOR:

DATE	ACTION	REFERENCE DOCUMENTS		
12-69	SITE ACQUIRED	RESO NO. R-198785	COST:	ACRES: 4.02
4-82	SITE DEDICATED	ORD NO. O-15719		ACRES: 4.02
1978	GDP CONSULTANT HIRED	RESO NO. R-220775	NAME ENVIRONMENTAL RESEARCH	
	P&R BOARD APPROVAL	PF&R APPROVAL		
3-15-82	INITIAL DEVELOPMENT	CIP NO. 23-157	JO NO. 117686	DRWG. NO. 19859-D
		CIP NO	JO NO	DRWG. NO
		CIP NO	JO NO	DRWG. NO.
		CIP NO	JO NO	DRWG NO
		CIP NO	JO NO	DRWG NO
		CIP NO	JO NO	DRWG NO

IMPROVEMENTS SUMMARY (DATA FROM AS-BUILT DRAWINGS)

ITEM	QUANTITY	ITEM	QUANTITY	ITEM	QUANTITY	ITEM	QUANTITY
TOTAL SITE	4.02 AC	PLAY AREA	SF	PAVED WALKS	7,005 SF	SECURITY LTS	STDS
IMPROVED AREA	1.61 AC	MULTI PURPOSE CT	SF	PARK ROADS	SF	BALL FIELD LTS	STDS
TURF	1.43 AC	TENNIS CTS	SF	PARKING LOT	SF	TENNIS CT LTS	STDS
SHRUB BED	AC	RESTROOM	SF	" " STALLS STD		MULTI PURPOSE CT.	STDS
NATURAL	2.59 AC	REC. BLDG.	SF	" " STALLS HDCP			
OTHER LANDSCAPING	AC	POOL BLDG	SF	COURT GAME AREA	SF	BACKSTOPS	EA
DIRT INFIELDS	AC	" " DECK	SF			TENNIS CTS	EA
		" " WATER	SF	LAWN EDGING	1,062 LF		
						REVISION T.R. 12-6-96	

CITY OF SAN DIEGO PARK and RECREATION DEPARTMENT

THE GENERAL DEVELOPMENT PLAN

UNIVERSITY VILLAGE

NEIGHBORHOOD PARK

COUNCIL DIST. NO. 1 COMM. PLAN AREA UNIVERSITY 7150 FLOREY ST. P.S.D. NO. 472

LAMBERT COORDINATES 253-1711 THOMAS BROS. PG. 1228, F-4