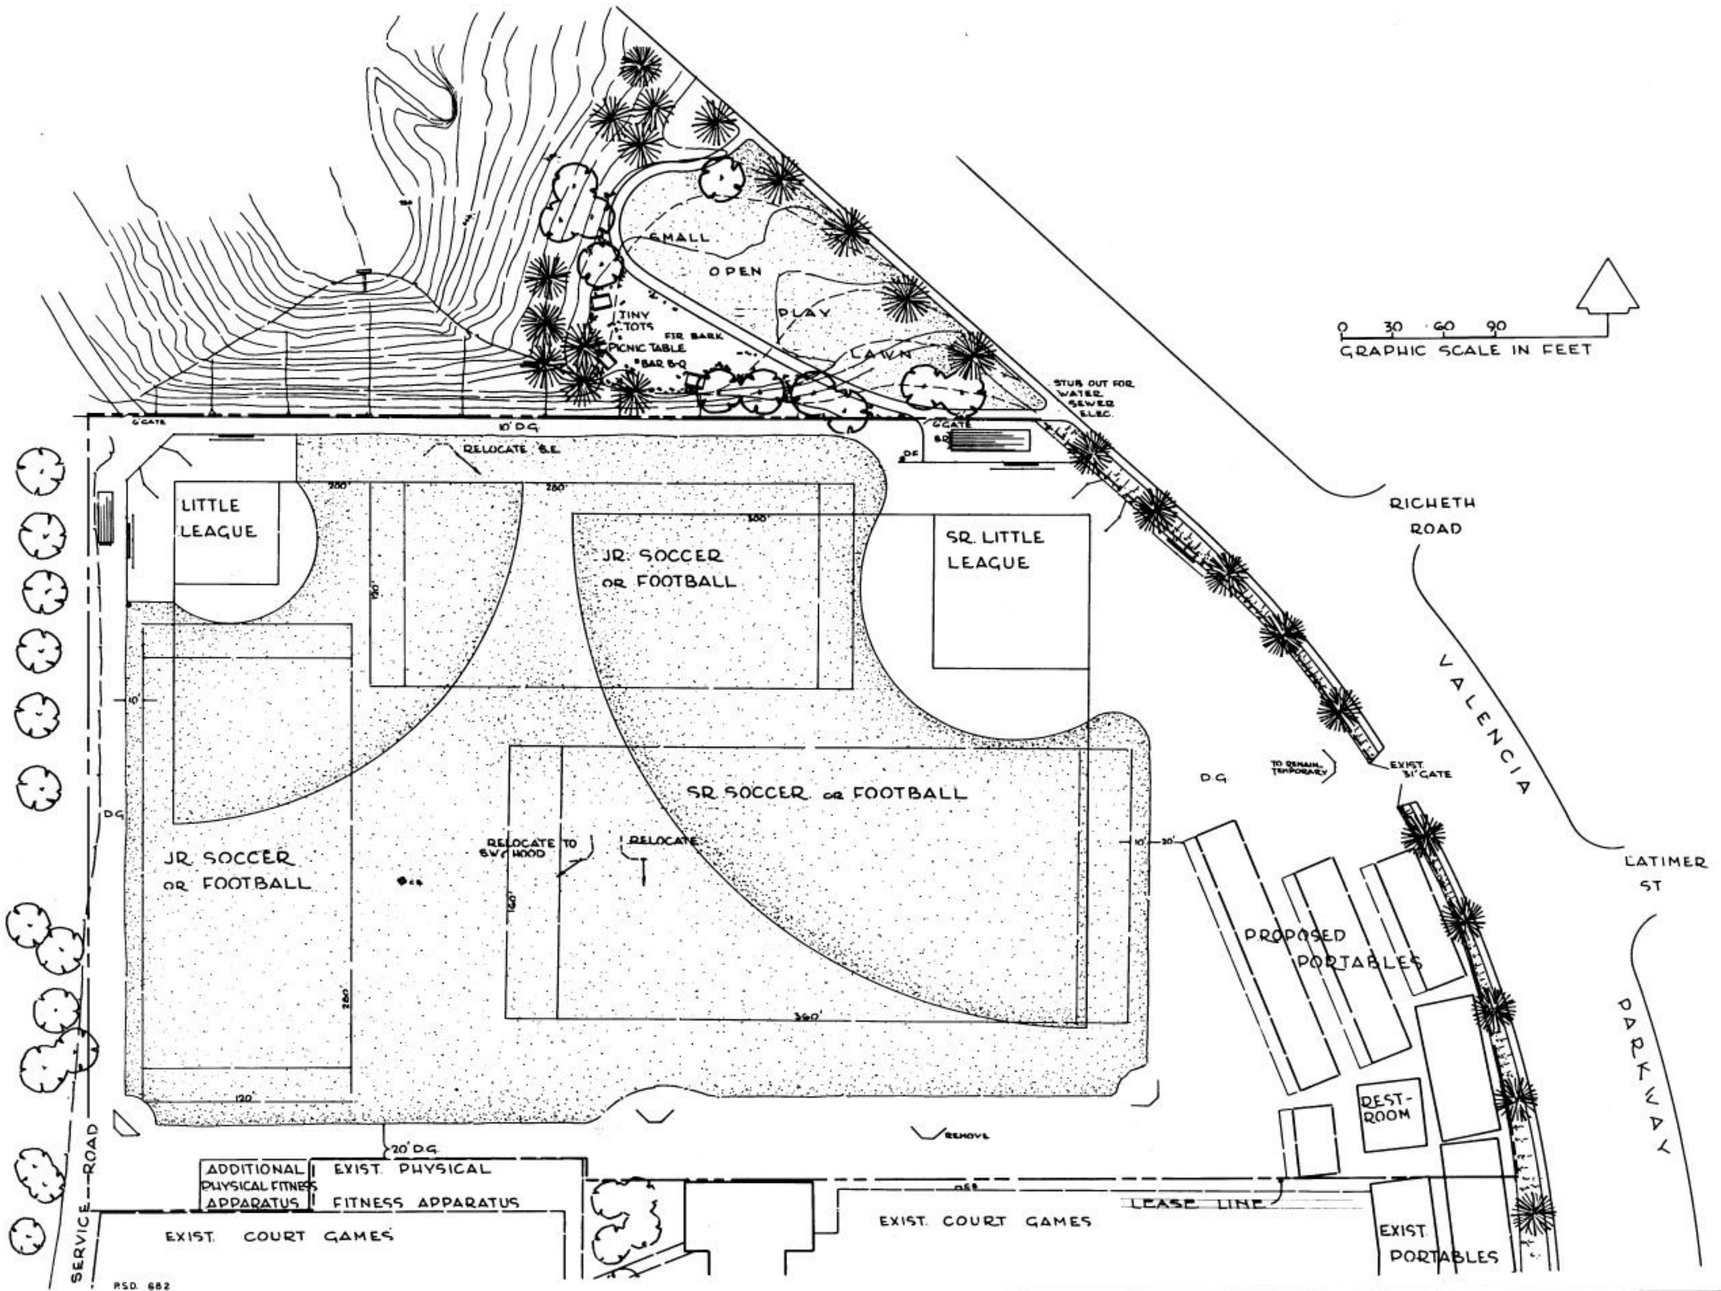

COUNCIL DISTR. 4 COMM. PLAN. AREA. S.E. SAN DIEGO 37 P.S.D. 682

DATA LOG FOR:

DATE	ACTION	REFERENCE DOCUMENTS		
1980	SITE ~~ACQUIRED~~ LEASED	RESO NO. 0-15162	COST ?	ACRES: 8.0
	SITE DEDICATED	ORD. NO.		ACRES:
	GDP CONSULTANT HIRED	RESO. NO.	NAME STAFF - SCHOOL	
	P&R. BOARD APPROVAL	PF&R. APPROVAL	DATE	
11-9-81	INITIAL DEVELOPMENT	CIP NO. 23-780	JO. NO. 117829	DRWG. NO. 19696-D
		CIP NO.	JO. NO.	DRWG. NO.
		CIP NO.	JO. NO.	DRWG. NO.
		CIP NO.	JO. NO.	DRWG. NO.
		CIP NO.	JO. NO.	DRWG. NO.
		CIP NO.	JO. NO.	DRWG. NO.
		CIP NO.	JO. NO.	DRWG. NO.

IMPROVEMENTS SUMMARY (DATA FROM AS-BUILT DRAWINGS)

ITEM	QUANITY	ITEM	QUANITY	ITEM	QUANITY	ITEM	QUANITY
TOTAL SITE	8.0 AC.	PLAY AREA	SF.	PAVED WALKS	3,034 SF	SECURITY LTS	STDS
IMPROVED AREA	8.05 AC.	MULTI PURPOSE CT	SF	PARK ROADS	SF	BALL FIELD LTS	STDS
TURF	4.53 AC.	TENNIS CTS	SF	PARKING LOT	SF	TENNIS CT. LTS	STDS
SHRUB BED	AC.	RESTROOM	SF	" " STALLS STD.		MULTI PURPOSE CT.	STDS
NATURAL	AC.	REC. BLDG.	SF	" " STALLS HDCP			
OTHER LANDSCAPING	.87 AC.	POOL BLDG	SF	COURT GAME AREA	SF	BACKSTOPS	2 EA
DIRT INFIELDS	AC	" " DECK	SF			TENNIS CTS.	EA
D.G.	2.29 AC	" " WATER	SF	LAWN EDGING	L.F.		
		PORTABLE BLDG. AREA 12,180	SF				
						REVISION	

CITY OF SAN DIEGO PARK and RECREATION DEPARTMENT

THE GENERAL DEVELOPMENT PLAN

VALENCIA PARK SCHOOL-PARK

5880 - SKYLINE DR.

LAMBERT COORDINATES 196-1748 THOMAS BROS. PG. 66 - E3

SP-107