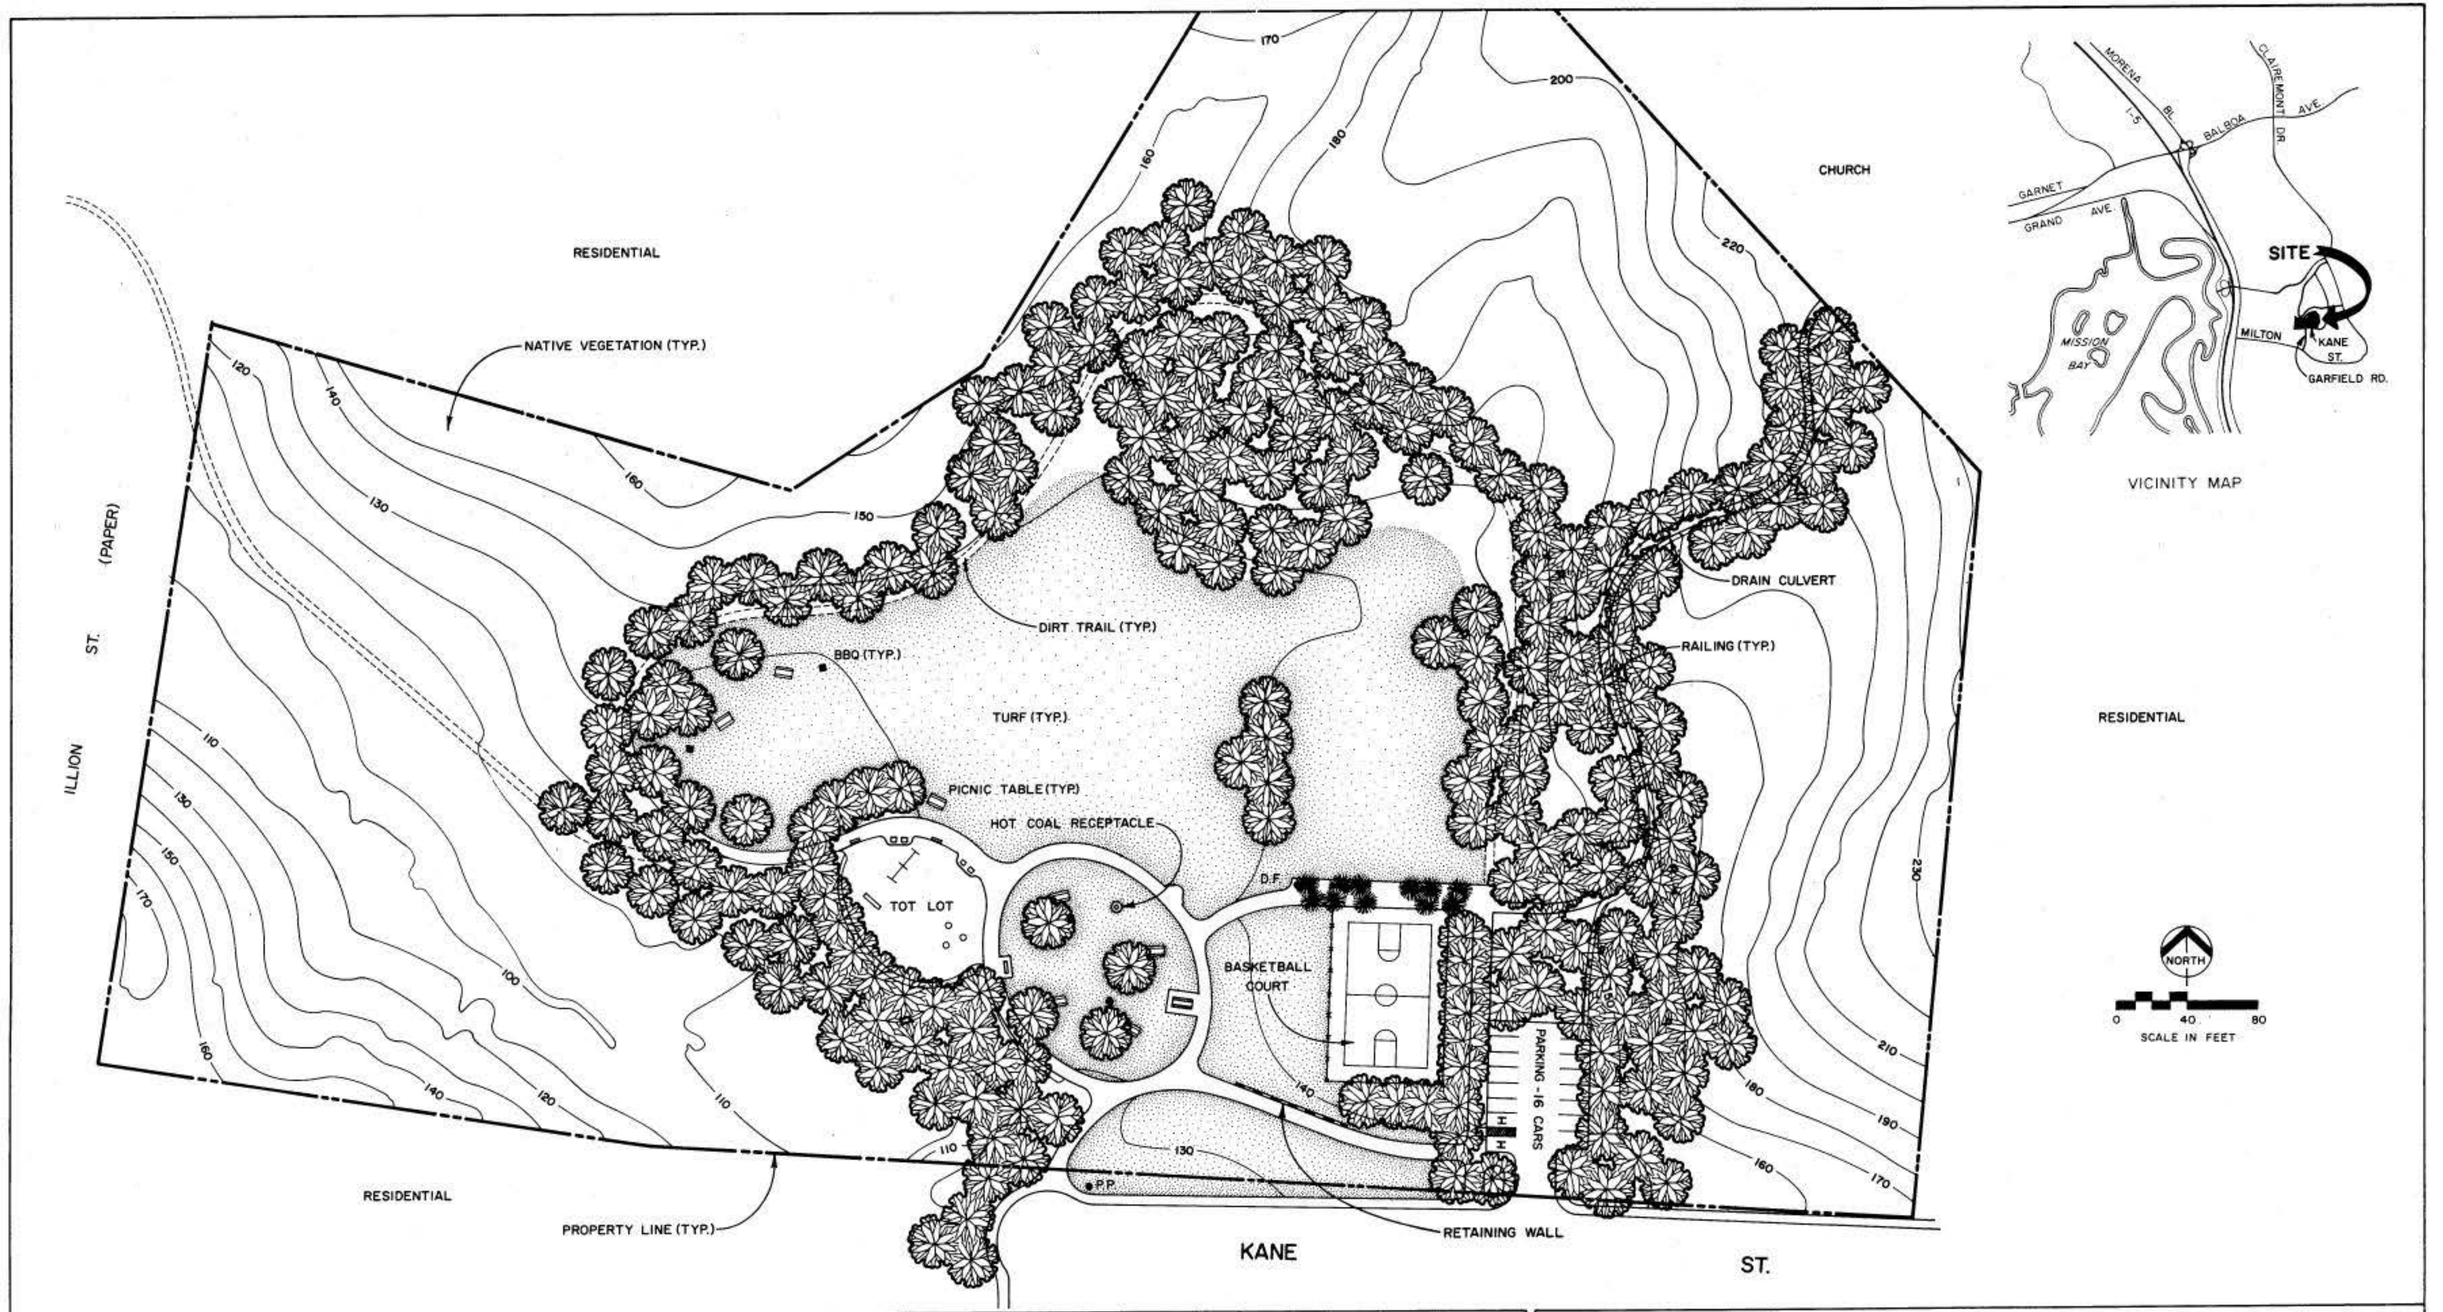

DATA LOG FOR:

DATE	ACTION	REFERENCE DOCUMENTS		
1-21-76	SITE ACQUIRED	RESO. NO. R-214777	COST: 192,000	ACRES: 12.77
12-17-79	SITE DEDICATED	ORD. NO. O-15144		ACRES: 12.77
	GDP CONSULTANT HIRED	RESO. NO.	NAME VAN DYKE/HALSEY	
	P & R BOARD APPROVAL	PF & R APPROVAL 12-18-79		
2-2-81	INITIAL DEVELOPMENT	CIP NO. 29-210	JO NO. 122389	DRWG. NO. 19296-D
	TOT LOT UPGRADE	CIP NO.	JO NO. 112571	DRWG. NO. 28035-D
		CIP NO.	JO NO.	DRWG. NO.
		CIP NO.	JO NO.	DRWG. NO.
		CIP NO.	JO NO.	DRWG. NO.
		CIP NO.	JO NO.	DRWG. NO.

IMPROVEMENTS SUMMARY (DATA FROM AS-BUILT DRAWINGS)

ITEM	QUANTITY	ITEM	QUANTITY	ITEM	QUANTITY	ITEM	QUANTITY
TOTAL SITE	12.77 AC.	PLAY AREA	6,720 SF	PAVED WALKS	12,600 SF	SECURITY LTS	STDS
IMPROVED AREA	6.37 AC.	MULTI PURPOSE CT	7,210 SF	PARK ROADS	SF	BALL FIELD LTS	STDS
TURF	2.62 AC.	TENNIS CTS	SF	PARKING LOT	5,400 SF	TENNIS CT LTS	STDS
SHRUB BED	AC.	RESTROOM	SF	" " STALLS STD	14	MULTI PURPOSE CT.	STDS
NATURAL	6.40 AC.	REC. BLDG.	SF	" " STALLS HDCP	2		
OTHER LANDSCAPING	2.73 AC.	POOL BLDG.	SF	COURT GAME AREA	SF	BACKSTOPS	EA.
DIRT INFIELDS	AC.	" " DECK	SF			TENNIS CTS	EA.
PICNIC AREA	.27 AC.	" " WATER	SF	LAWN EDGING	2,192 L.F.	HOT COAL RECEPTACLES	1 EA.
PICNIC TABLES	8 EA.	BENCHES	7 EA.	BBQS	4 EA.	DRINKING FOUNTAINS	1 EA.
						REVISION T.R. 4/1/97	

CITY OF SAN DIEGO — PARK and RECREATION DEPARTMENT

THE GENERAL DEVELOPMENT PLAN

WESTERN HILLS

NEIGHBORHOOD PARK

COUNCIL DIST. NO. 6 — COMM. PLAN AREA CLAIREMONT MESA — 4810 KANE ST. — P.S.D. NO. 421

LAMBERT COORDINATES 227-1709 — THOMAS BROS. PG. 1248, F-7