SCC 1030

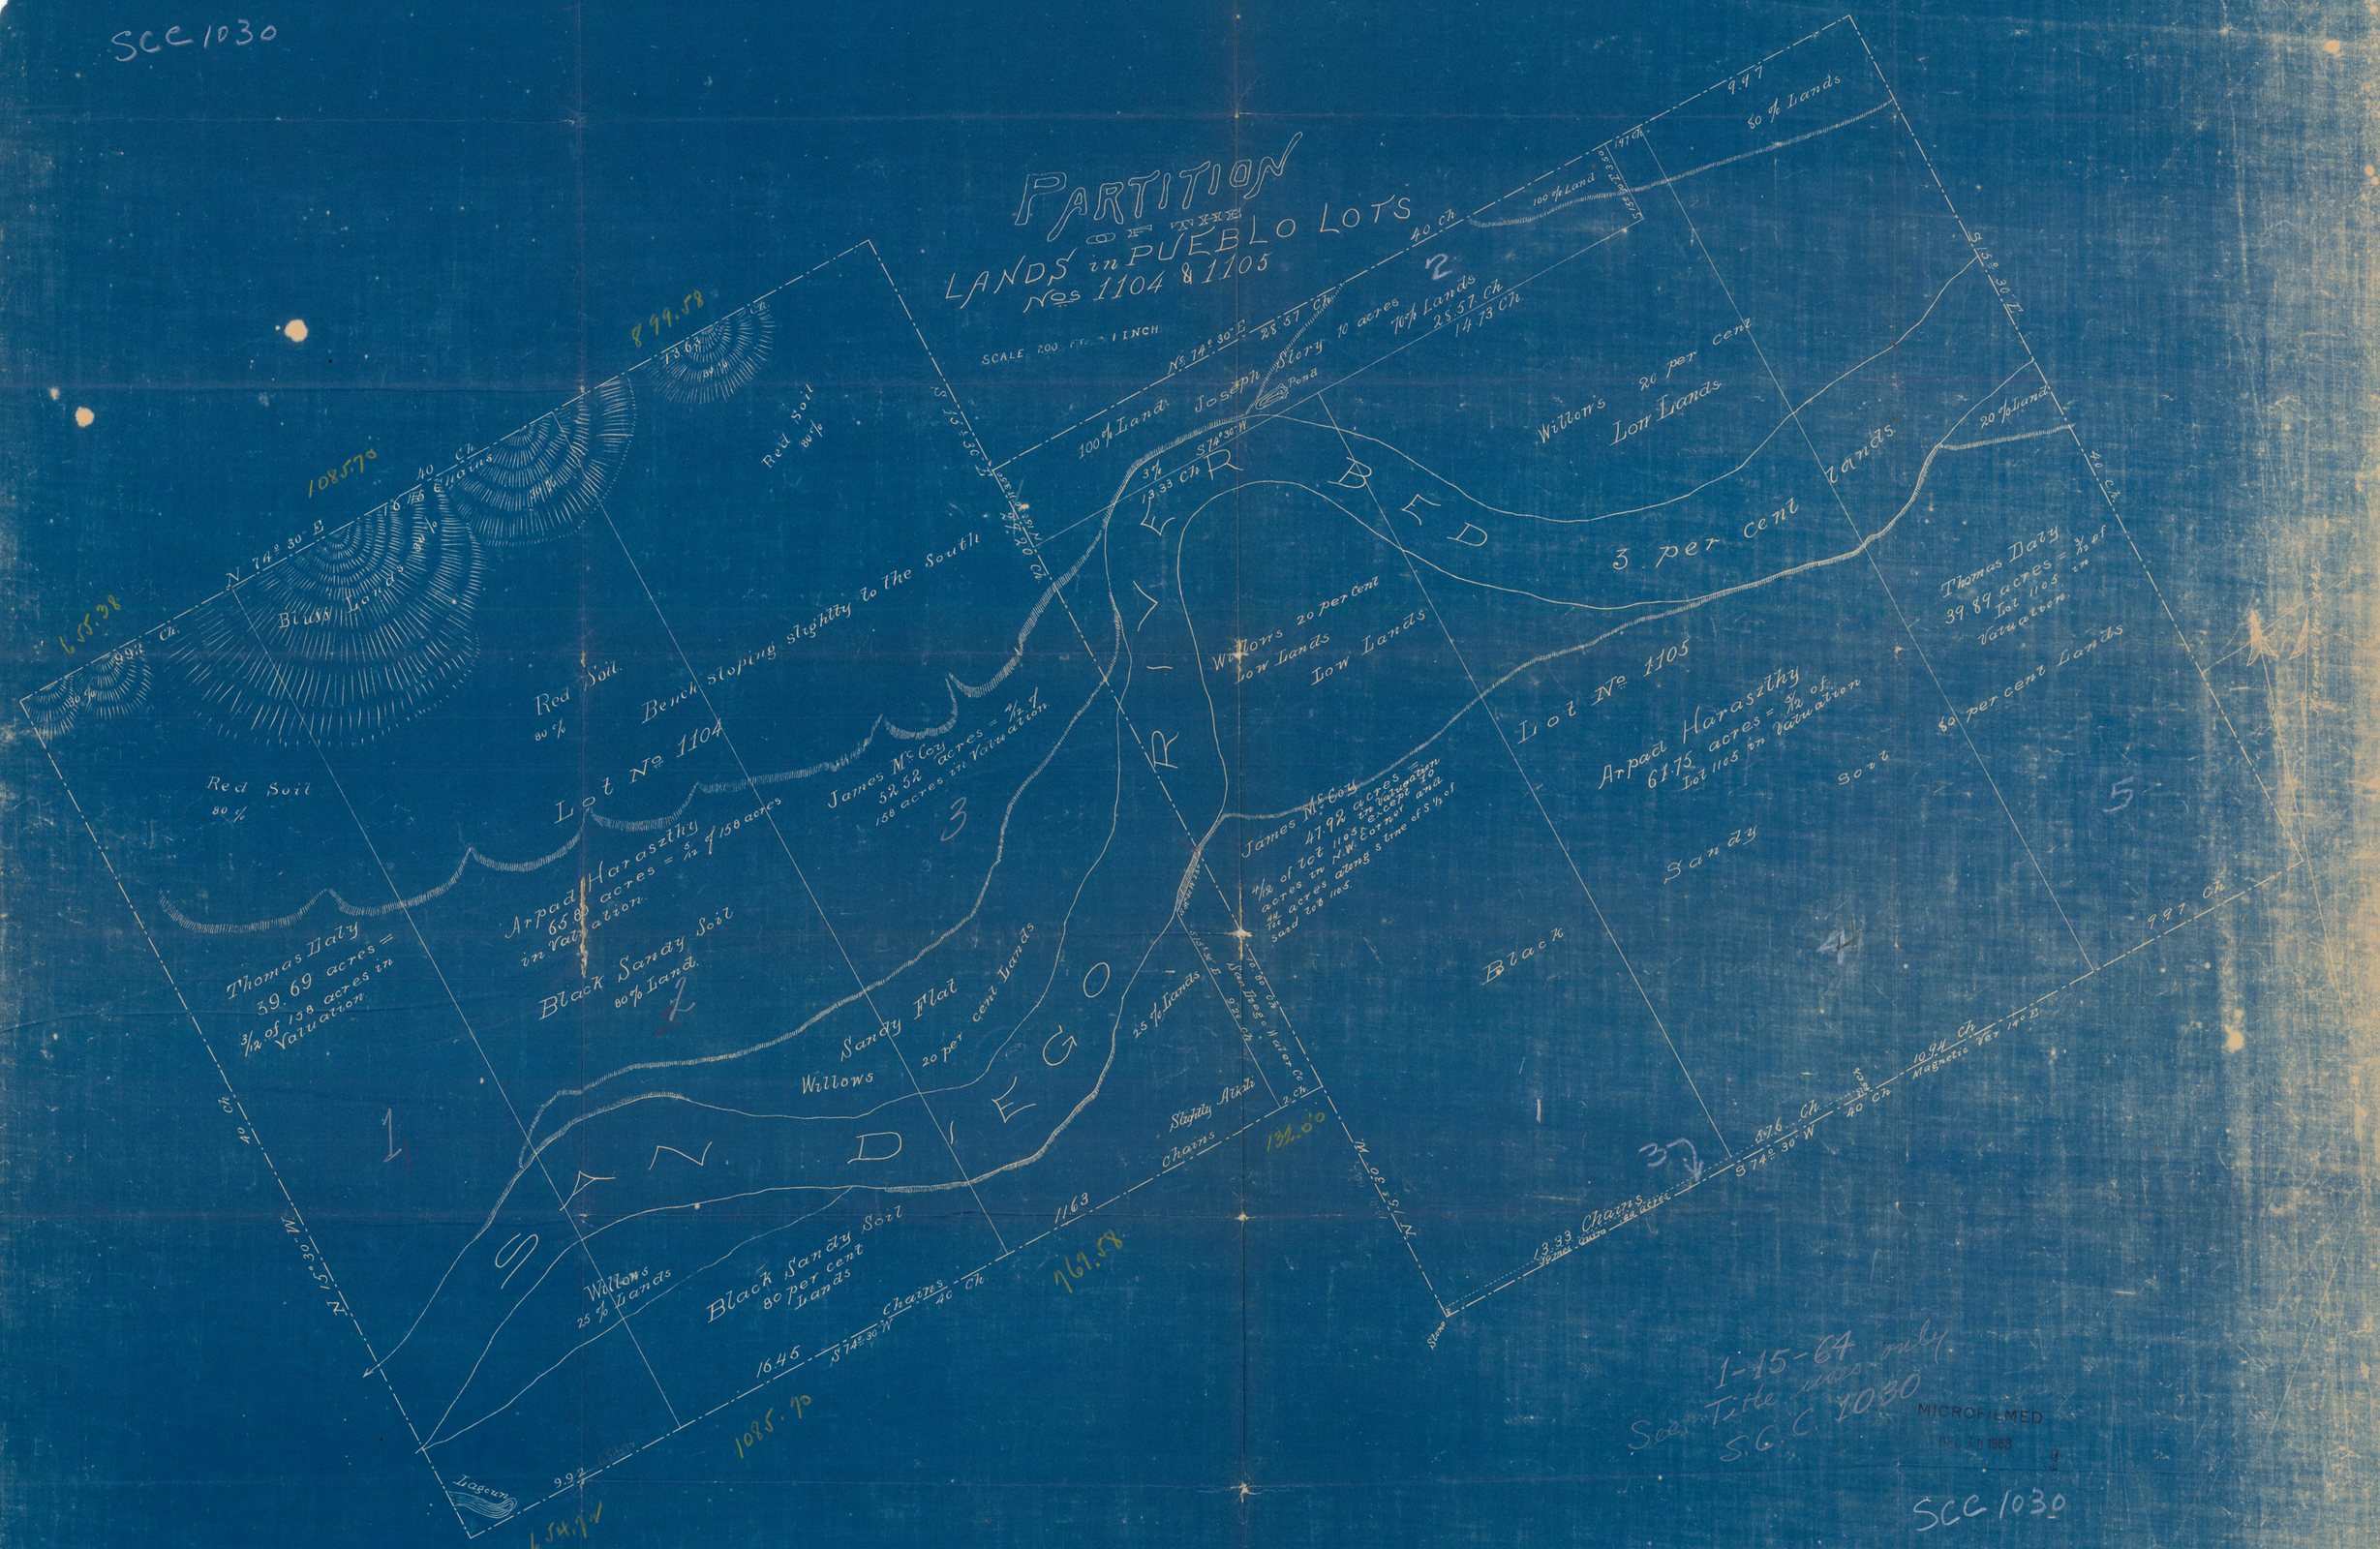
PARTITION
OF THE
LANDS in PUEBLO LOTS
Nos 1104 & 1105
SCALE 200 FEET 1 INCH
SAN DIEGO
RIVER
BED
Lot No 1104
Lot No 1105
Red Soil
80 %
Bench sloping slightly to the South
Black Sandy Soil
80 % Land
Sandy Flat
Willows
20 per cent Lands
Low Lands
3 per cent lands
Black
Sandy
Thomas Haly
39.69 acres =
3/12 of 158 acres in
Valuation
Arpad Harasthy
65.80 acres =
in Valuation
James McCoy
52.52 acres = 7/12
158 acres in Valuation
Thomas Daly
39.89 acres = 3/12 of
Lot 1105 in
Valuation
Arpad Harasthy
61.75 acres = 5/12 of
Lot 1105 in Valuation
James McCoy
47.92 acres =
7/12 of lot 1105 in Valuation
acres in N.W. Corner and
acres in N.W. Corner and
Said lot 1105
Willows
25 % Lands
Black Sandy Soil
80 per cent
Lands
Willows
20 per cent
Low Lands
Willows 20 per cent
Low Lands
20 % Lands
50 % Lands
25 % Lands
50 per cent Lands
Lagoon
Stone
Magnetic Var 14° E
1-15-64
See Title Lines only
S.C.C. 1030
MICROFILMED
DEC 26 1969
SCC 1030