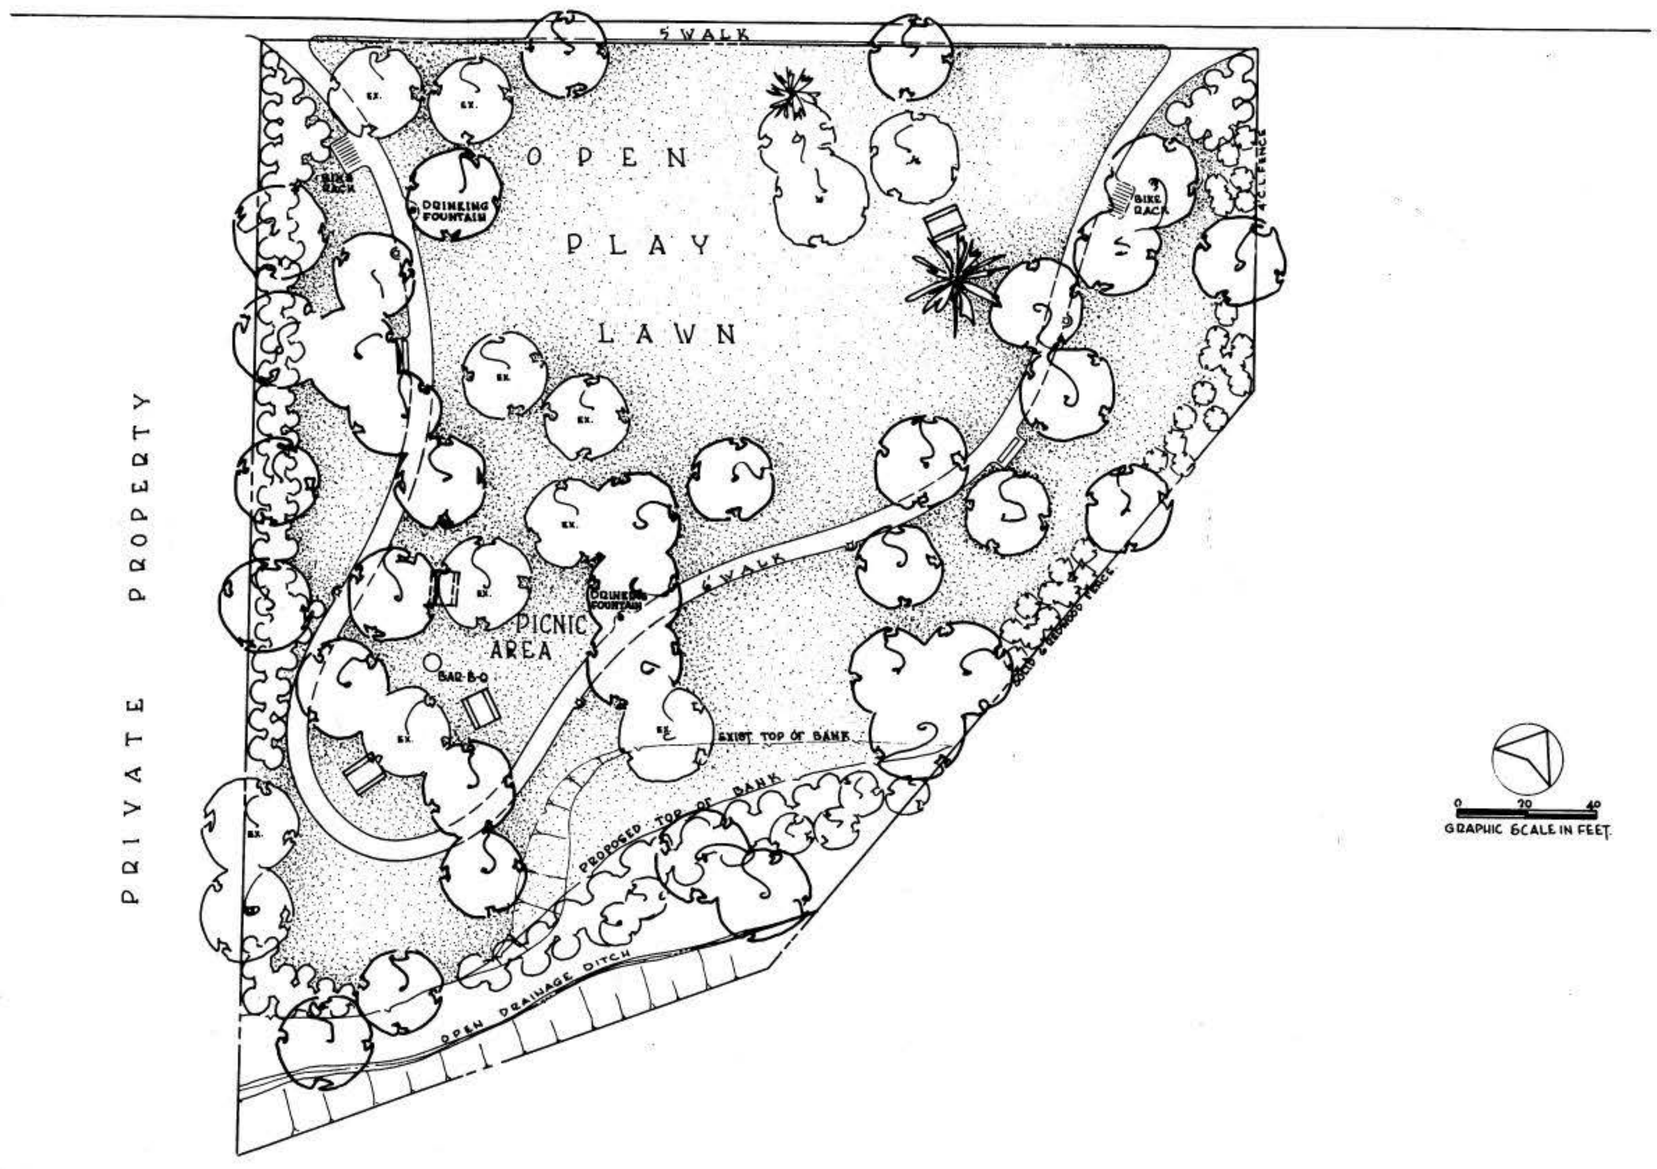

COUNCIL DISTR. 7 COMM. PLAN. AREA. STATE UNIVERSITY 38 P.S.D. 614

DATA LOG FOR:

DATE	ACTION	REFERENCE DOCUMENTS		
	SITE ACQUIRED	RESO. NO.	COST $	ACRES: 1.56
4-5-82	SITE DEDICATED	ORD. NO. 0-15705		ACRES: 1.56
3-73	GDP CONSULTANT HIRED	RESO. NO.	NAME STAFF (C.R.A.)	
	P&R. BOARD APPROVAL	PF&R. APPROVAL	DATE	
3-74	INITIAL DEVELOPMENT	CIP NO.	JO. NO. 117170	DRWG. NO. 15796-D
		CIP NO.	JO. NO.	DRWG. NO.
		CIP NO.	JO. NO.	DRWG. NO.
		CIP NO.	JO. NO.	DRWG. NO.
		CIP NO.	JO. NO.	DRWG. NO.
		CIP NO.	JO. NO.	DRWG. NO.

IMPROVEMENTS SUMMARY (DATA FROM AS-BUILT DRAWINGS)

ITEM	QUANITY	ITEM	QUANITY	ITEM	QUANITY	ITEM	QUANITY
TOTAL SITE	1.56 AC.	PLAY AREA	SF.	PAVED WALKS	12,581 SF	SECURITY LTS	5 STDS
IMPROVED AREA	1.74 AC.	MULTI PURPOSE CT	SF	PARK ROADS	SF	BALL FIELD LTS	STDS
TURF	1.14 AC.	TENNIS CTS	SF	PARKING LOT	SF	TENNIS CT. LTS	STDS
SHRUB BED	.14 AC.	RESTROOM	SF	" " STALLS STD.		MULTI PURPOSE CT.	STDS
NATURAL	AC.	REC. BLDG.	SF	" " STALLS HDCP.			
OTHER LANDSCAPING	.17 AC.	POOL BLDG	SF	COURT GAME AREA	SF	BACKSTOPS	EA
DIRT INFIELDS	AC	" " DECK	SF			TENNIS CTS.	EA
		" " WATER	SF	LAWN EDGING	1,750 L.F.		
						REVISION	

CITY OF SAN DIEGO PARK and RECREATION DEPARTMENT

THE GENERAL DEVELOPMENT PLAN

MONTEZUMA PARK

4529-CATOCTIN DR.

LAMBERT COORDINATES 219-1751 THOMAS BROS. PG. 61-F1

H-442